SKILLING ... RISTENSEN

PROJECT


DATE 3-15-68

REVISIONS

4-5-68

4-26-68

4-18-69

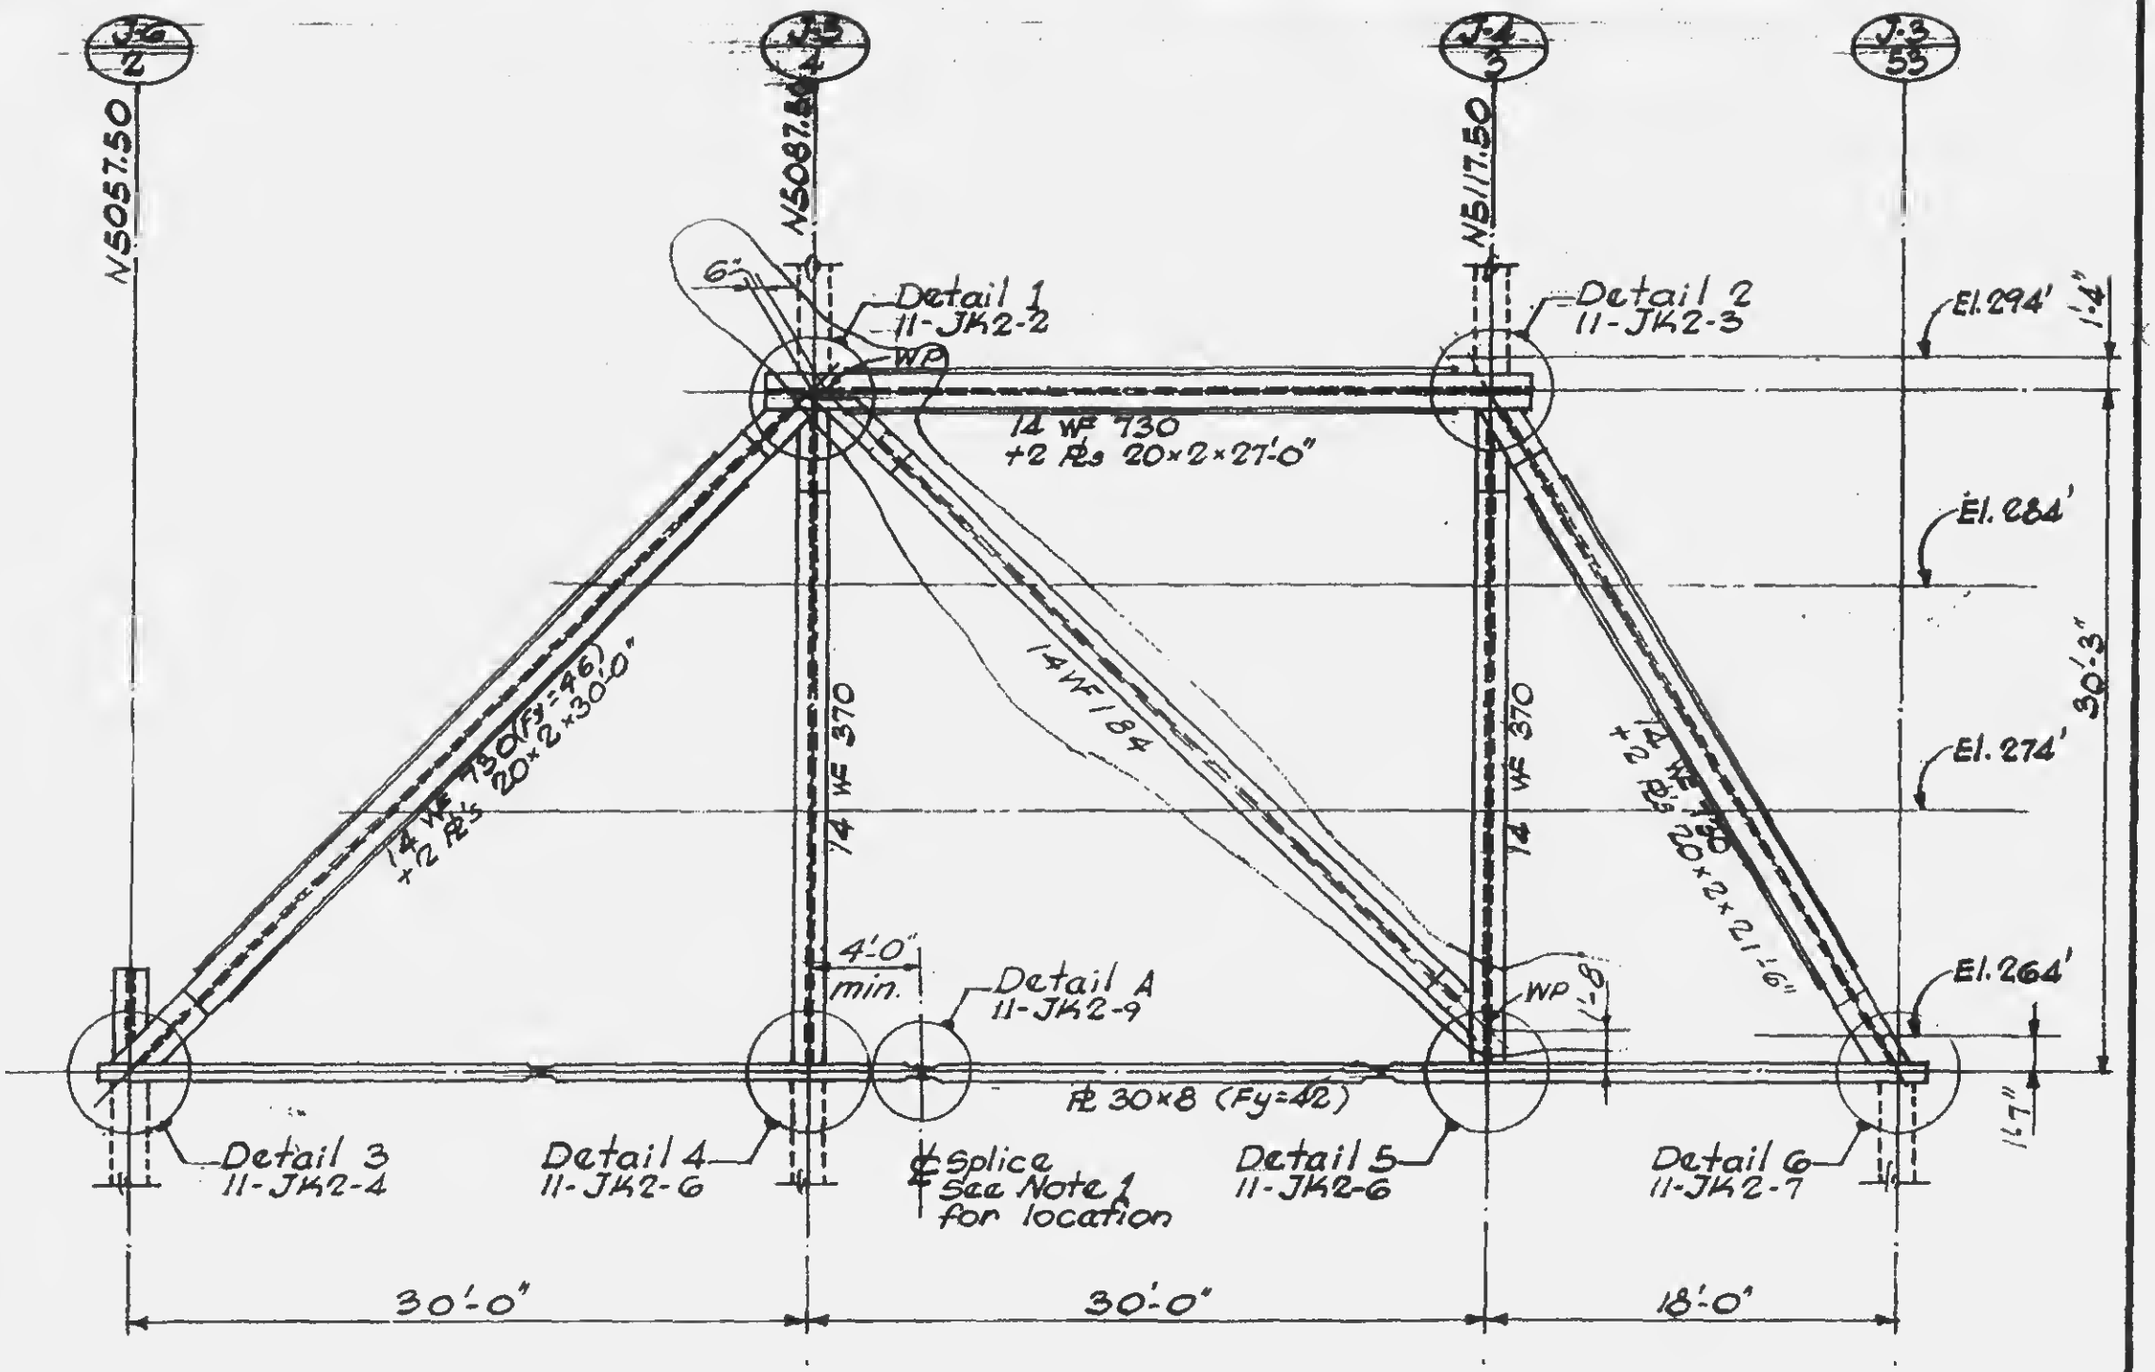

TRUSS JT-1

1/8" = 1'-0"

(at W10290.00)

Notes:

1. Number and location of splices at Contractors option.
2. For intermediate support of bottom chord see Det. B, 11-JK2-9.
3. All steel shall have a minimum yield stress of 36 ksi, except as noted.

LICENSED PROFESSIONAL ENGINEER
LESLIE E. ROBERTSON
No. 34360
UNIVERSITY OF THE STATE OF NEW YORK

DRAWN A.F.

REVIEWED E.L.

11-J1-2