
SKETCH OF [illegible]

PROJECT [illegible] TRUSS ELEVATIONS

DATE [illegible]

REVISIONS
4-5-68
4-26-68
4-18-69

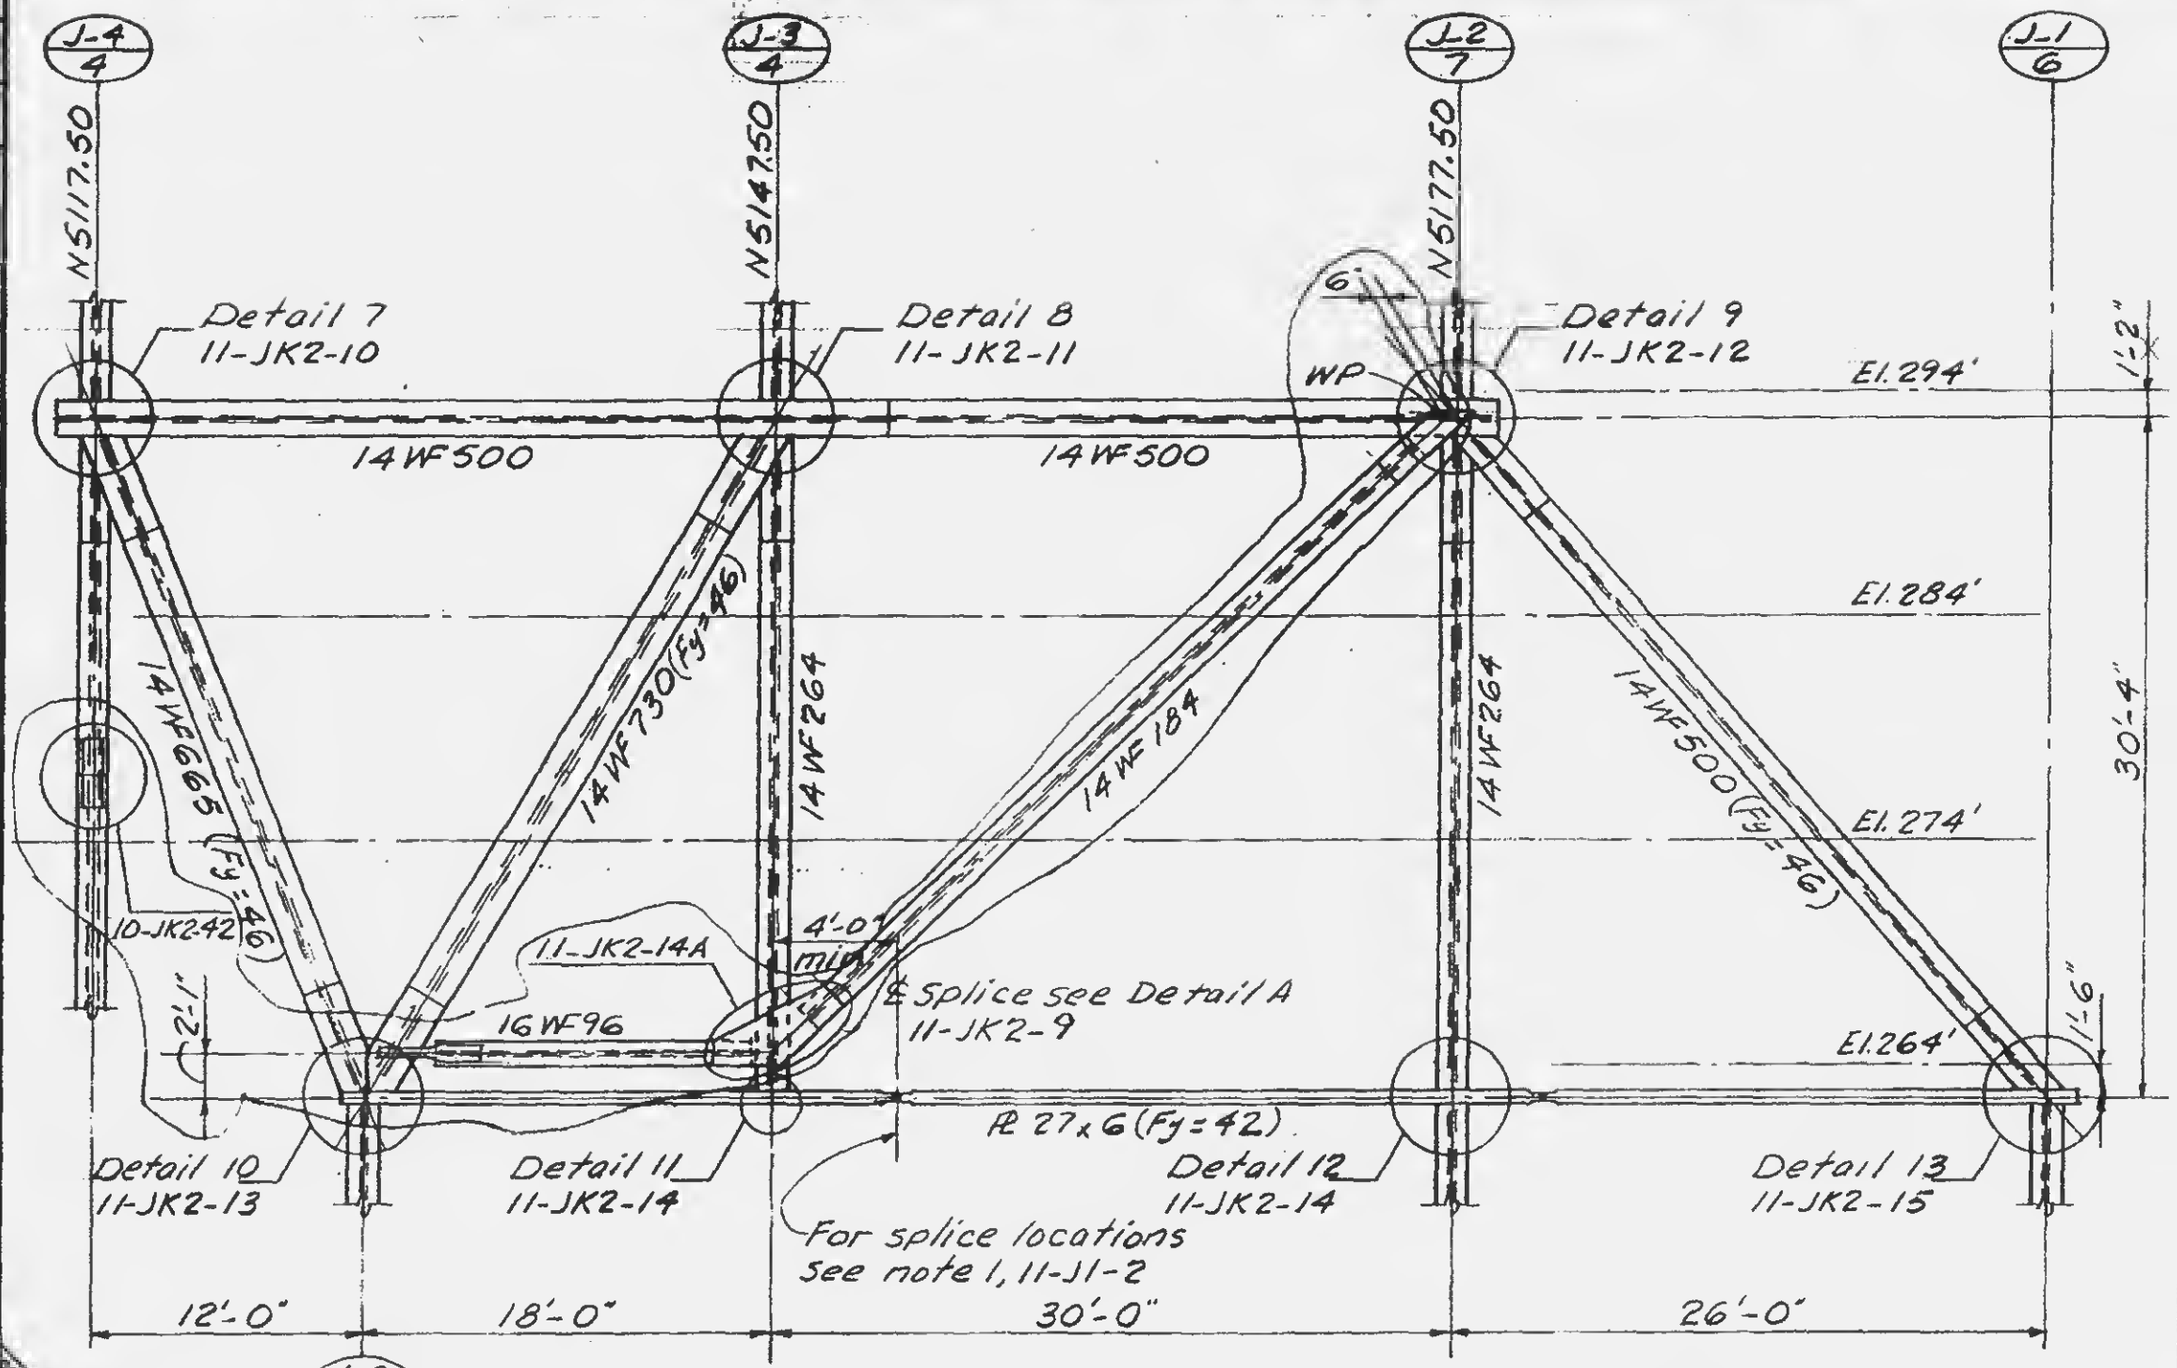

TRUSS JT-2

3/8" = 1'-0"

(at W10260.00)

Notes:

1. For intermediate support of bottom chord see Detail B, 11-JK2-9.
2. All steel shall have a minimum yield stress of 36 ksi, except as noted.

LICENSED PROFESSIONAL ENGINEER
LESLIE E. ROBERTSON
No. 34360
UNIVERSITY OF THE STATE OF NEW YORK

DRAWN A.F.

REVIEWED E.L.

11-J1-3