
SKILLING, HELLE, CHRISTIANSEN - ROBERTSON — Structural & Civil Engineers

PROJECT THE WORLD TRADE CENTER | TITLE TRUSS ELEVATION | DATE 5-15-67

REVISIONS

5-1-68

4-18-69

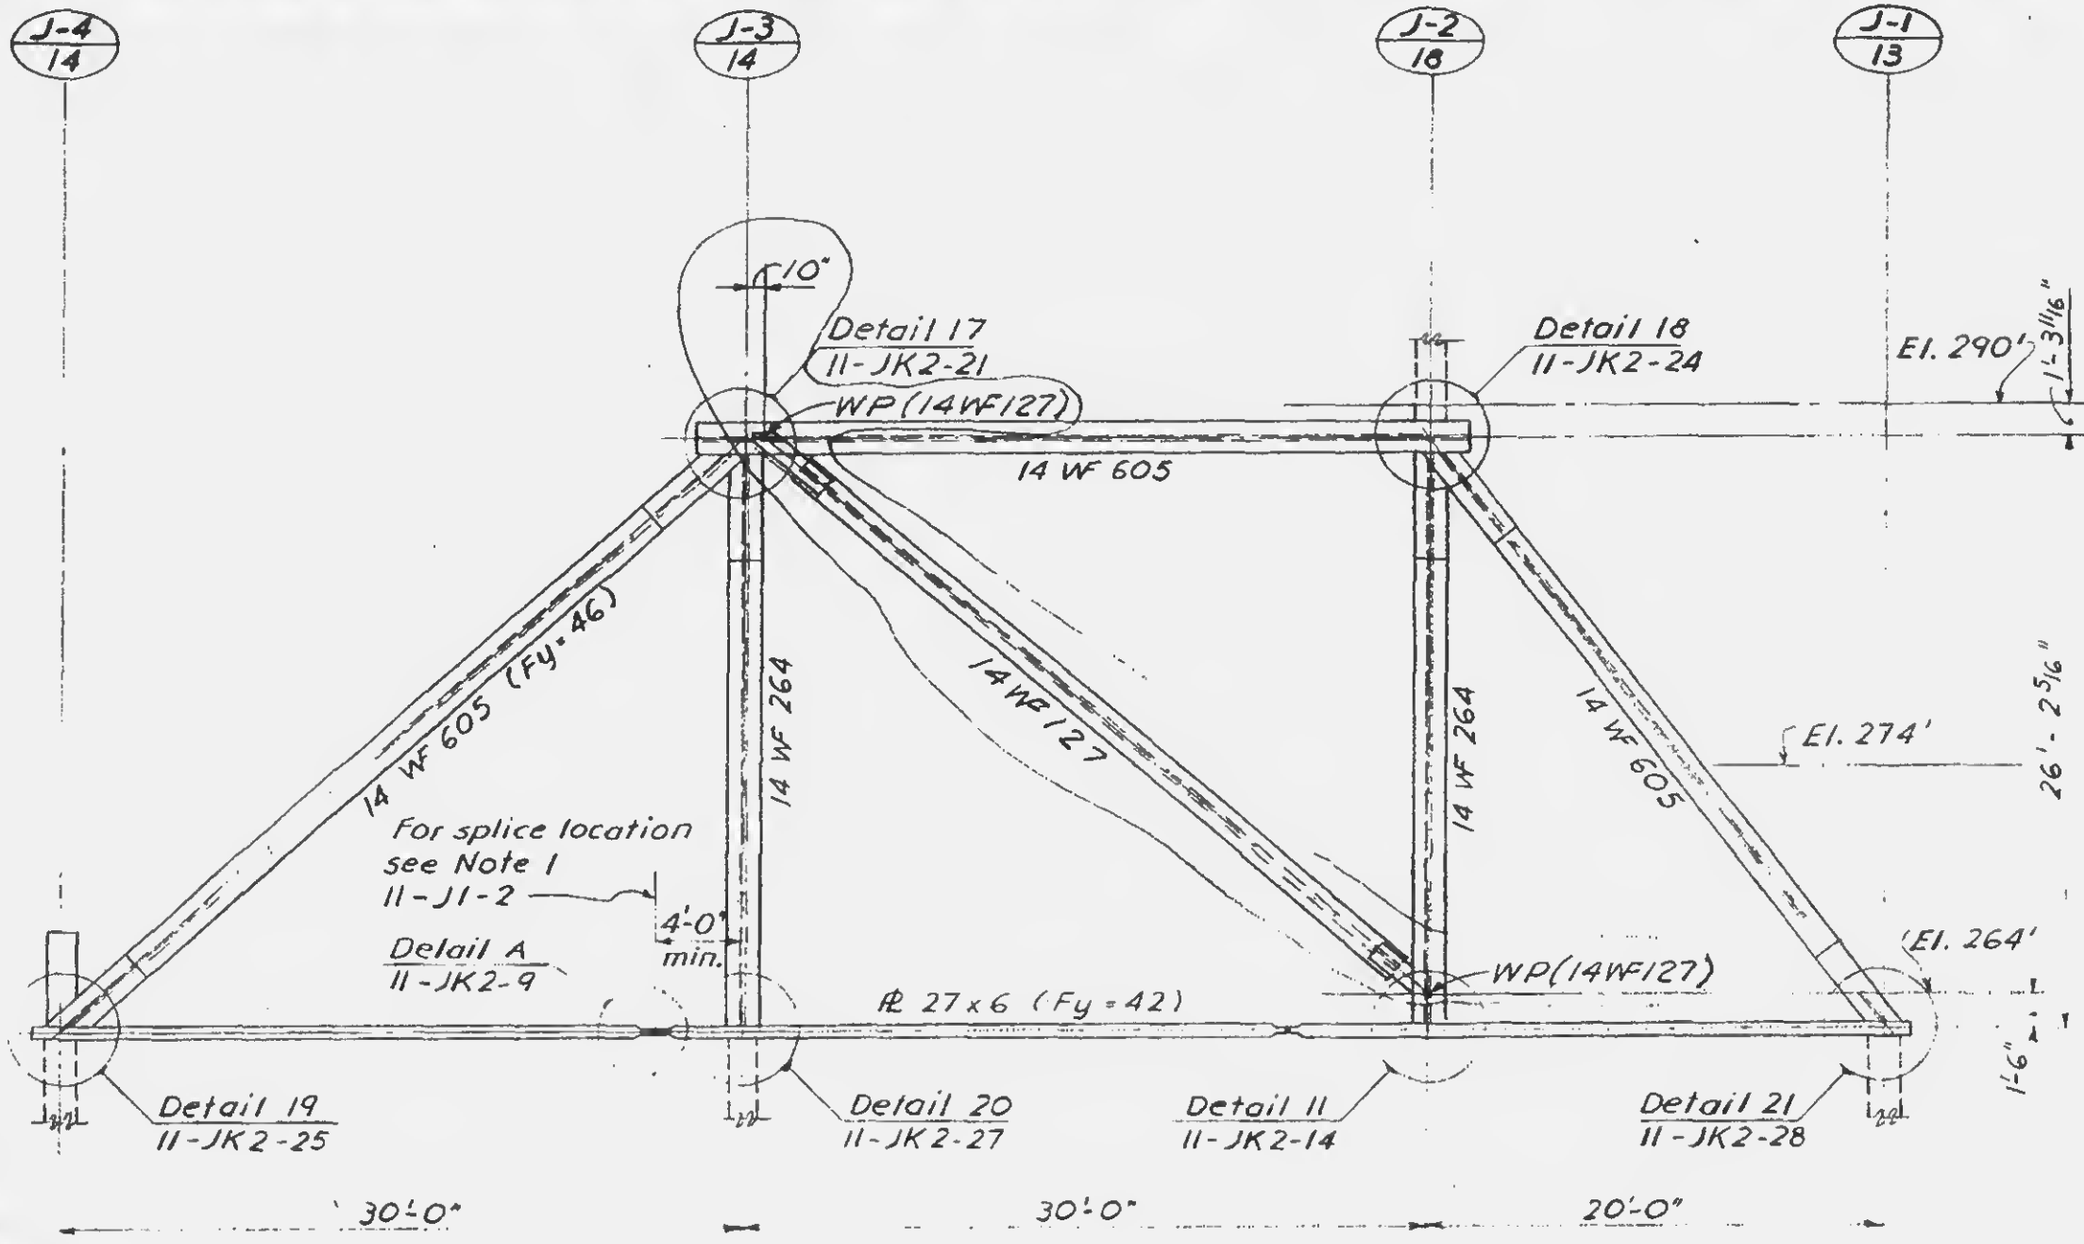

LICENSED PROFESSIONAL ENGINEER
LESLIE E. ROBERTSON
No. 34360
UNIVERSITY OF THE STATE OF NEW YORK

TRUSS JT-4

1/8" = 1'-0"

(at W 9974.50)

Notes:

1. For intermediate support of bottom chord see Detail B, 11-JK2-9.
2. All steel shall have a minimum yield stress of 36 ksi, except as noted.

DRAWN A.F.

REVIEWED E.L.

11-J1-5