

SKILLING - HELLE - CHRISTIANSEN - ROBERTSON Structural & Civil Engineers

PROJECT THE WORLD TRADE CENTER | TITLE TRUSS DETAIL 6 | DATE 5-15-67

REVISIONS
4-5-68
4-26-68

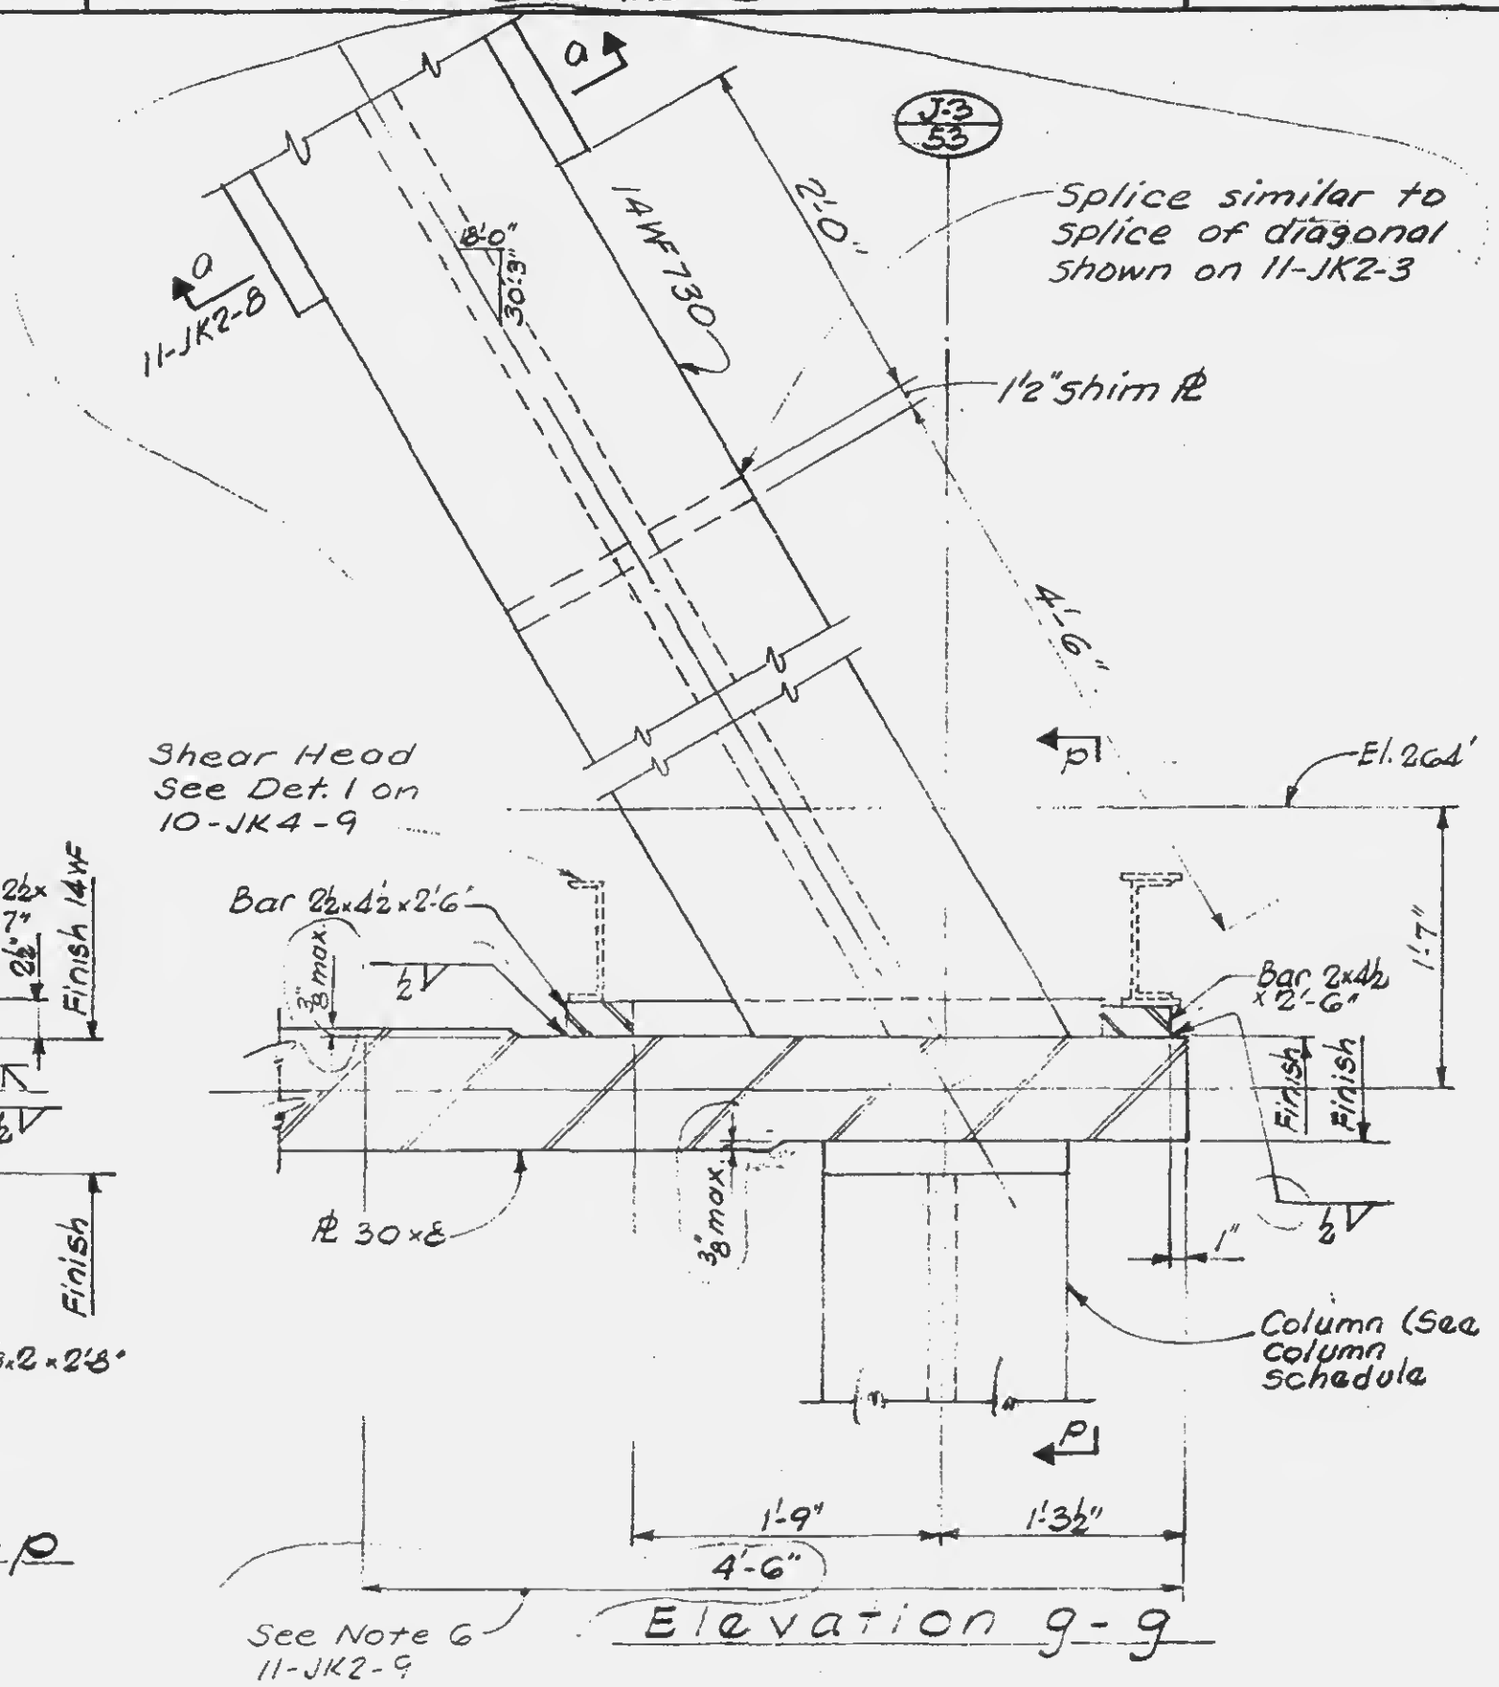

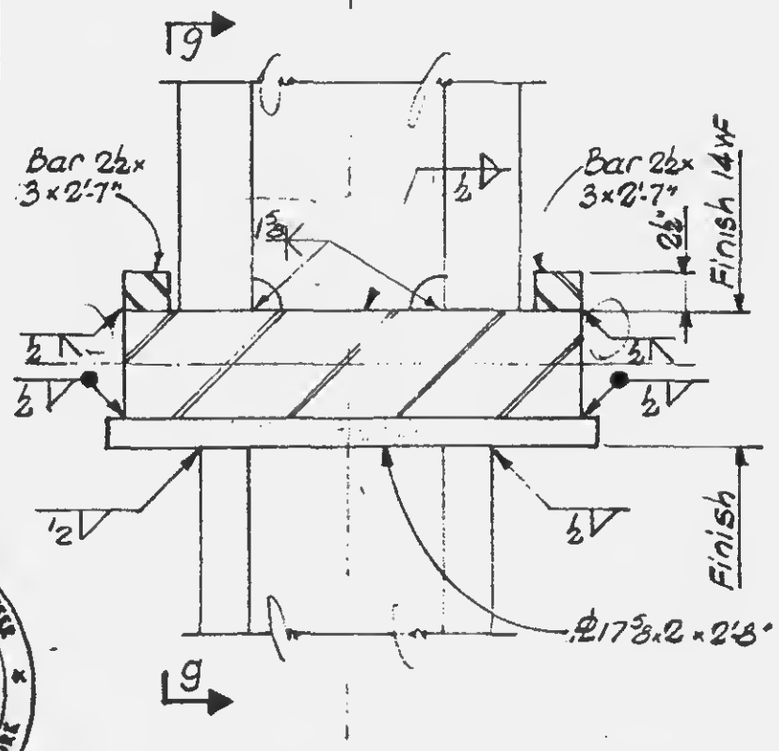

Section p-p



11-JK2-7