
SKILLING - HELLE - CHRISTIANSEN - ROBERTSON Structural & Civil Engineers

PROJECT THE WORLD TRADE CENTER | TITLE TRUSS DETAIL 19 | DATE 5-15-67

REVISIONS

5-1-68

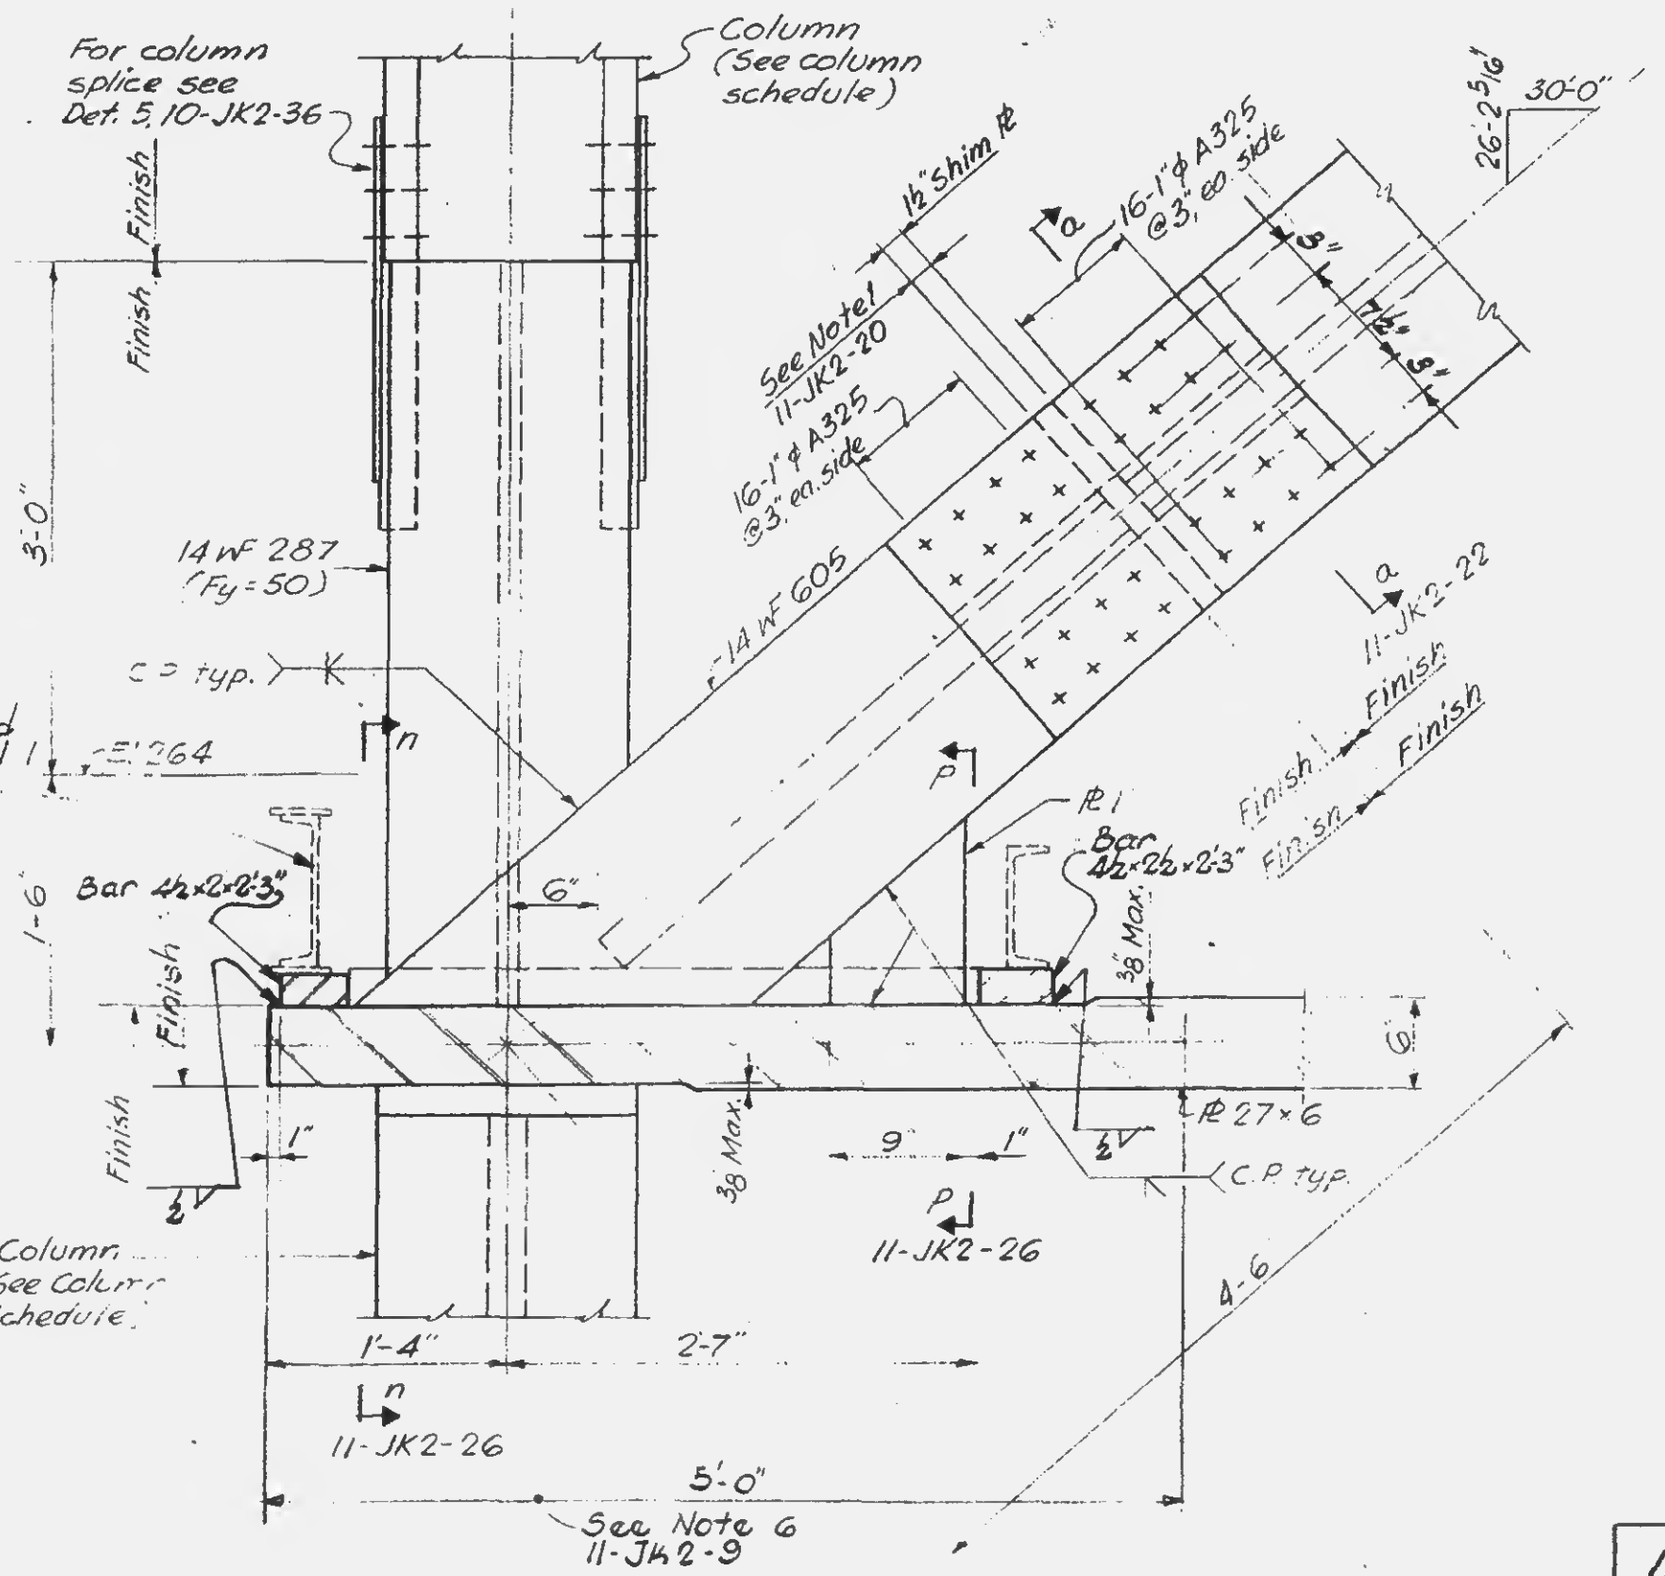

11-JK2-25