

SKILLING - HELLE - CHRISTIANSEN - ROBERTSON Structural & Civil Engineers

PROJECT THE WORLD TRADE CENTER | TITLE TRUSS DETAIL 21 | DATE 5-15-67


REVISIONS

Y-1-68

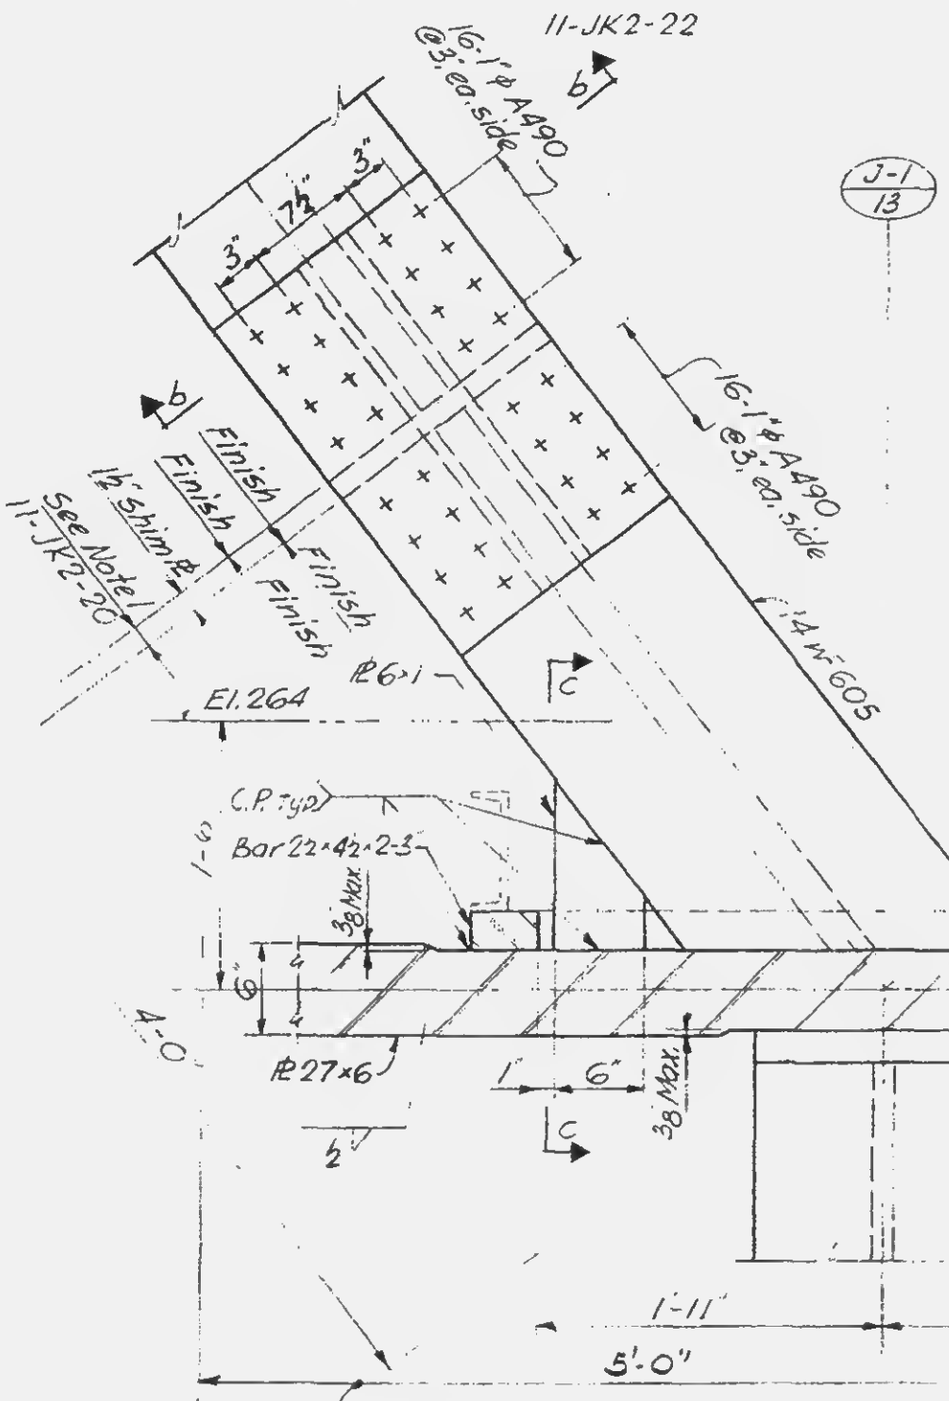

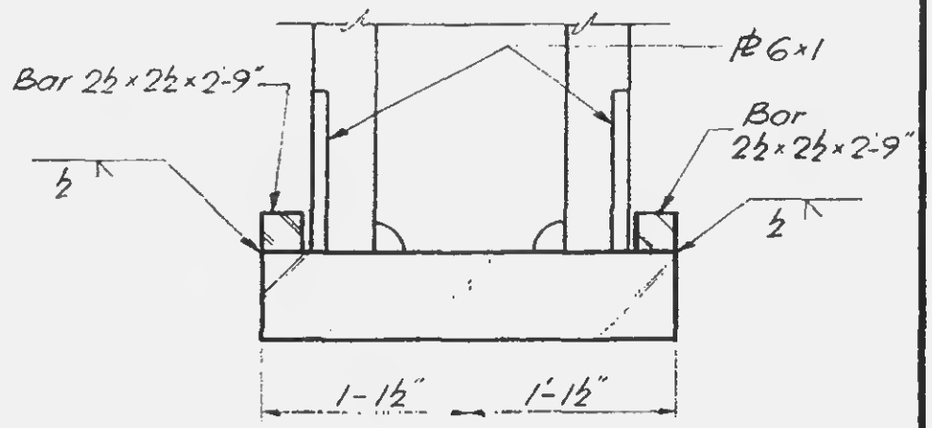

Section c-c

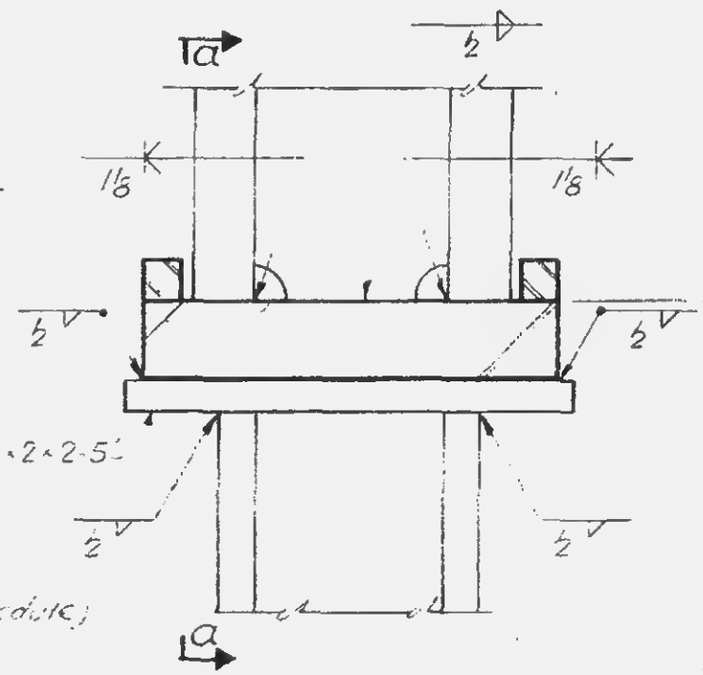

Section b-b

11-JK2-28