SKILLING - HELLE - CHRISTIANSEN - ROBERTSON Structural & Civil Engineers


PROJECT THE WORLD TRADE CENTER | TITLE TRUSS ELEVATION | DATE 5-15-67

REVISIONS

4-5-68

4-26-68

4-18-69

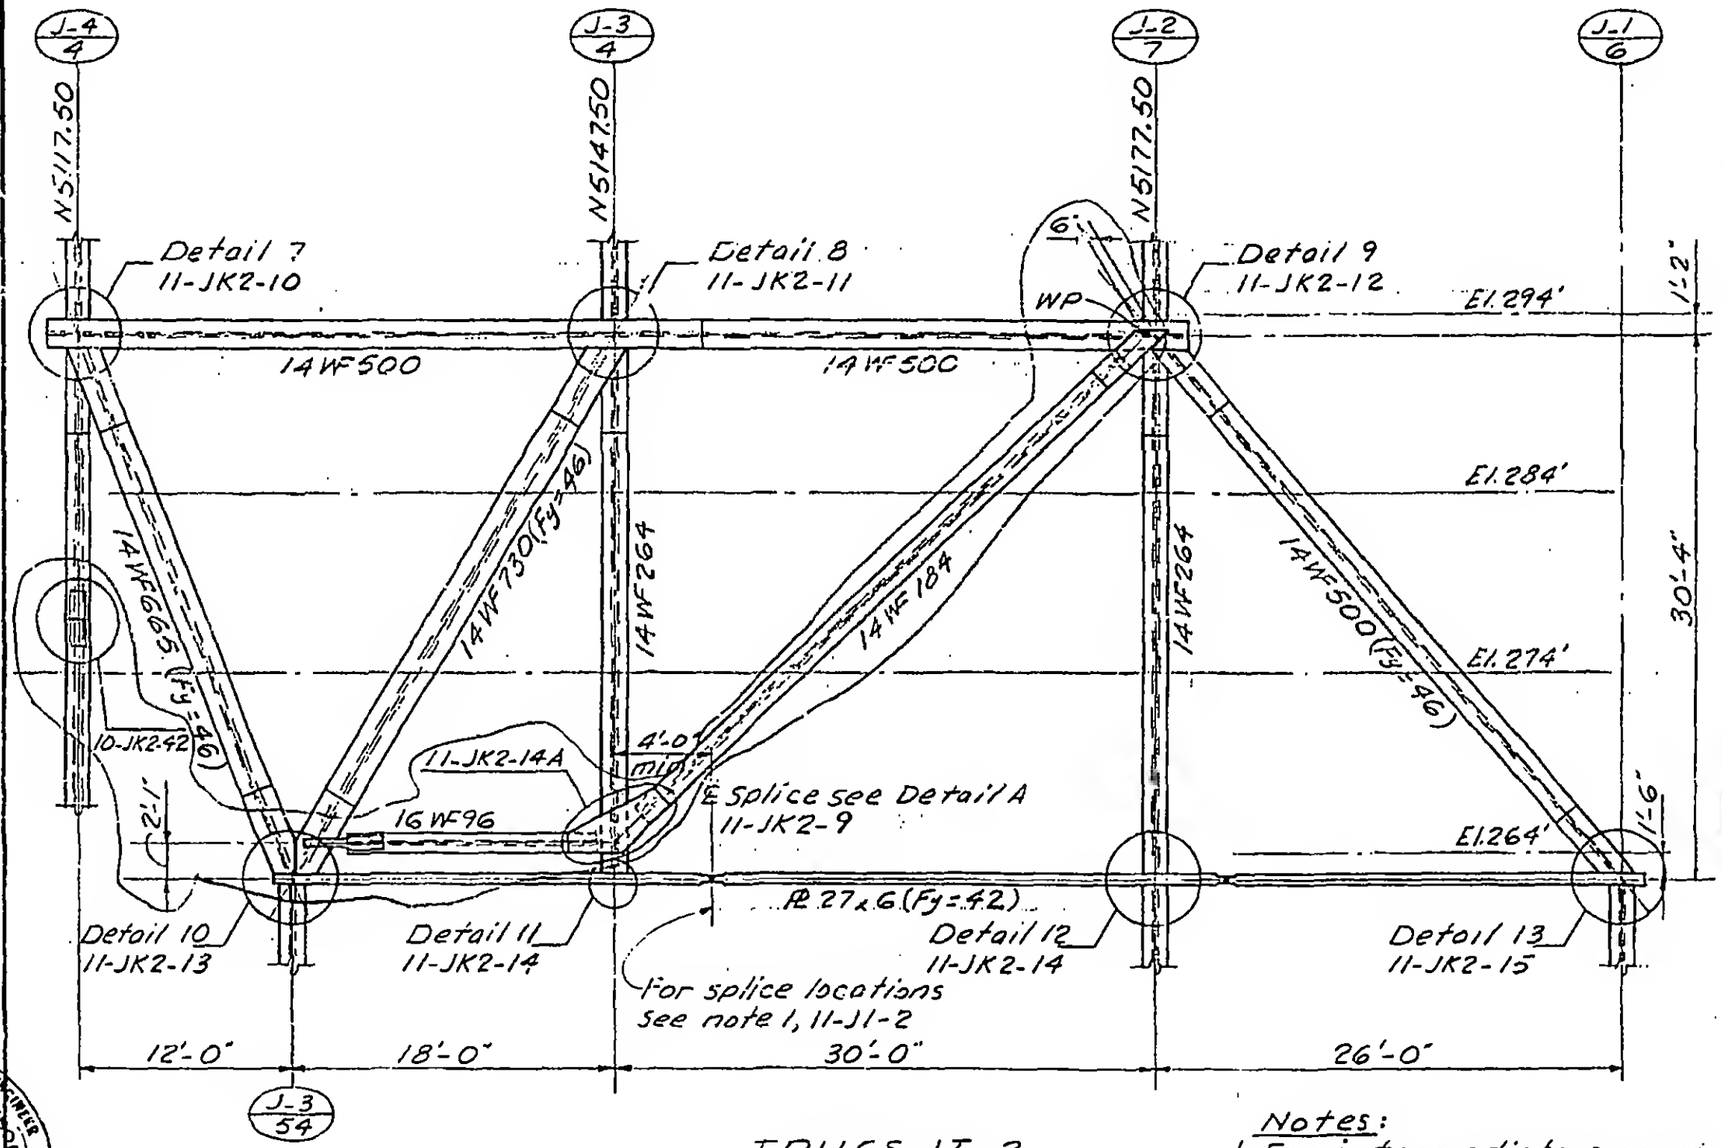

TRUSS JT-2

3/8"=1'-0"

(or W10260.00)

Notes:

1. For intermediate support of bottom chord see Detail B, 11-JK2-9.
2. All steel shall have a minimum yield stress of 36 ksi, except as noted.

LICENSED PROFESSIONAL ENGINEER LESLIE E. ROBERTSON No. 34360 UNIVERSITY OF THE STATE OF NEW YORK

DRAWN A.F.

REVIEWED EL.

11-J1-3