
SKILLING - HELLE - CHRISTIANSEN - ROBERTSON Structural & Civil Engineers

PROJECT THE WORLD TRADE CENTER | TITLE TRUSS DETAIL 7 | DATE 5-15-67

REVISIONS
4-5-68
4-26-68
4-18-69

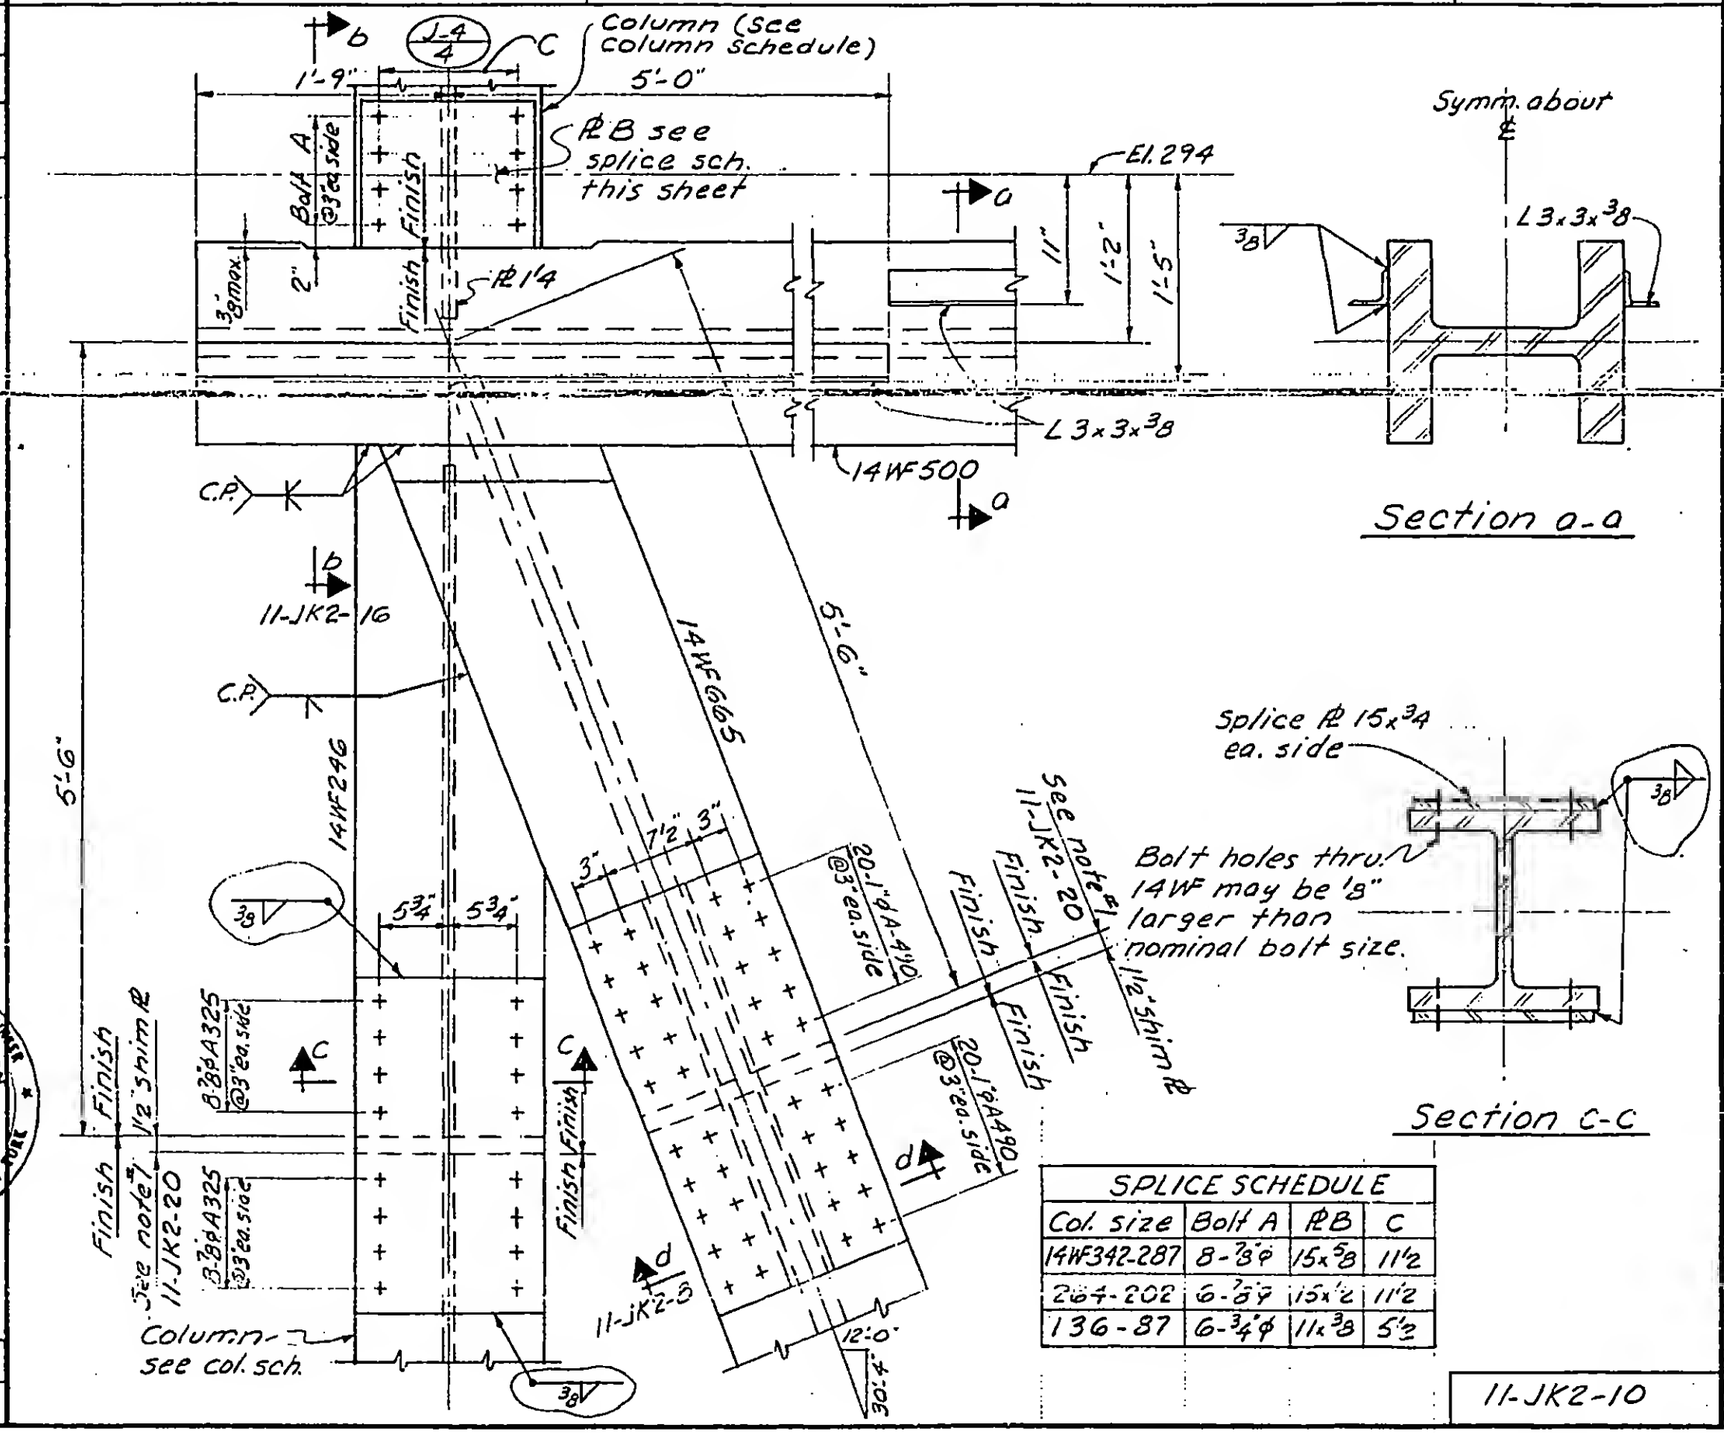

Section a-a

Section c-c

SPLICE SCHEDULE			
Col. size	Bolt A	PL B	C
14WF342-287	8-7/8"ϕ	15x5/8	11 1/2
264-202	6-7/8"ϕ	15x1/2	11 1/2
136-87	6-3/4"ϕ	11x3/8	5 1/2

LICENSED PROFESSIONAL ENGINEER LESLIE E. ROBERTSON No. 34360 UNIVERSITY OF THE STATE OF NEW YORK

DRAWN A.F.
REVIEWED E.L.

11-JK2-10