
SKILLING - HELLE - CHRISTIANSEN - ROBERTSON Structural & Civil Engineers


PROJECT: THE WORLD TRADE CENTER | TITLE: BEAM TO COLUMN CONN. - WHERE COL. SPLICE 3" ABOVE FL. | DATE: 1-29-68

REVISIONS
5-29-69

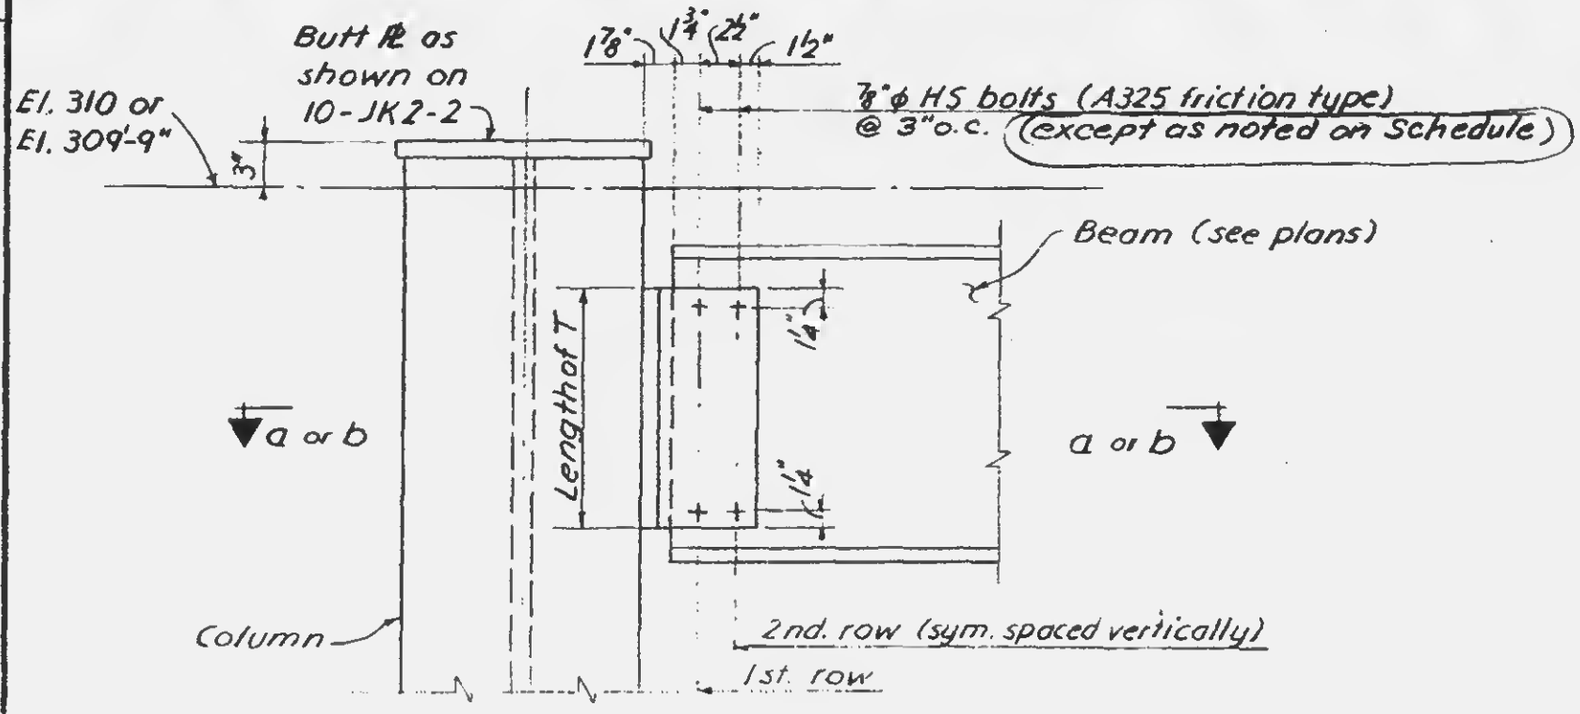


Weld A:
5/16" weld
⅜" weld for col. Fl. over 1½" to 24".
½" weld for col. Fl. over 2¼" to 6"
Provide full return at top.

Note:
1. Material of T to be A-36
2. See schedule on 12-JK1-67 for length of T & no. of bolts.

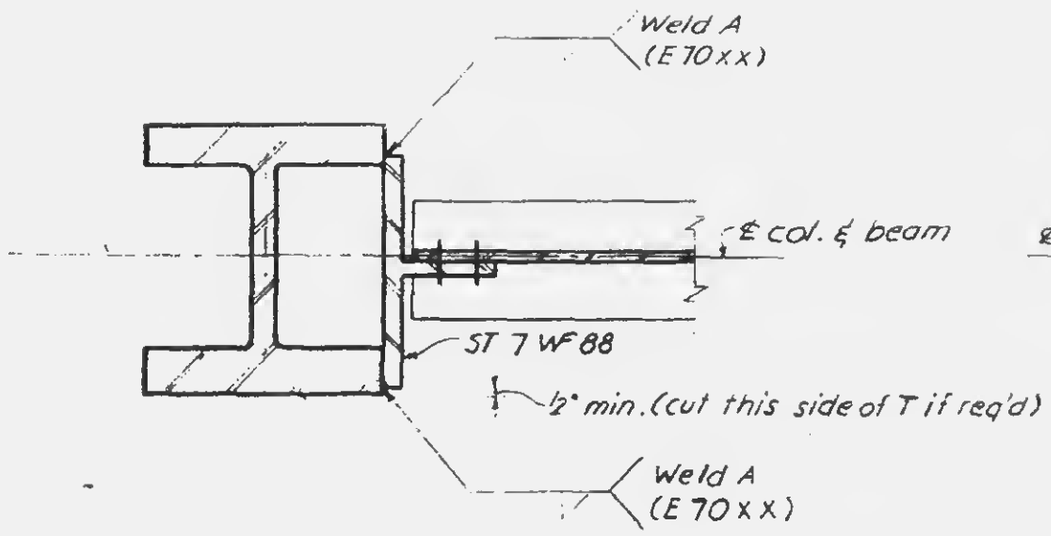

(Type A)
Section a-a

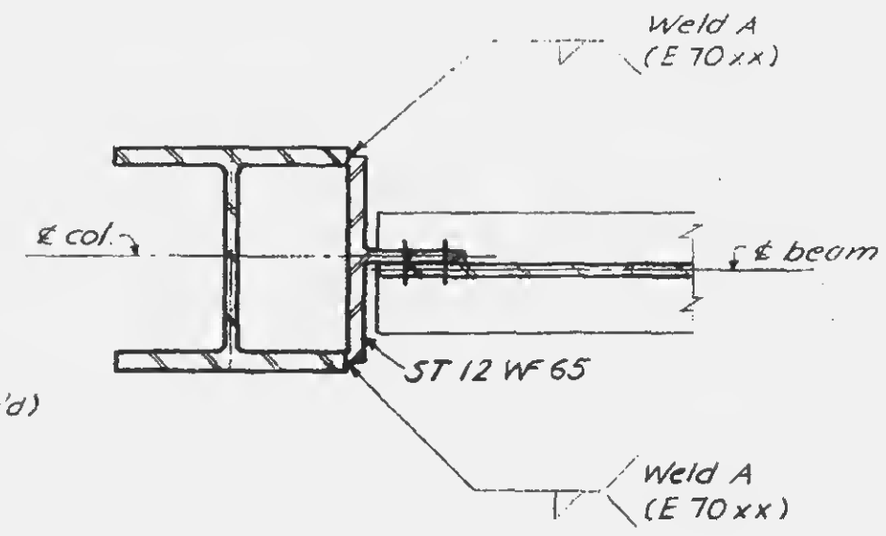

(Type B)
Section b-b

LICENSED PROFESSIONAL ENGINEER
LESLIE E. ROBERTSON
No. 34360
UNIVERSITY OF THE STATE OF NEW YORK

DRAWN
S.C.

REVIEWED
E.L.

12-JK1-68