SKILLING, HELLE, CHRISTIANSEN, ROBERTSON — Structural & Civil Engineers

PROJECT: THE WORLD TRADE CENTER | TITLE: DETAIL AT BOTTOM OF HANGER | DATE: 11-5-68

REVISIONS
4-18-69

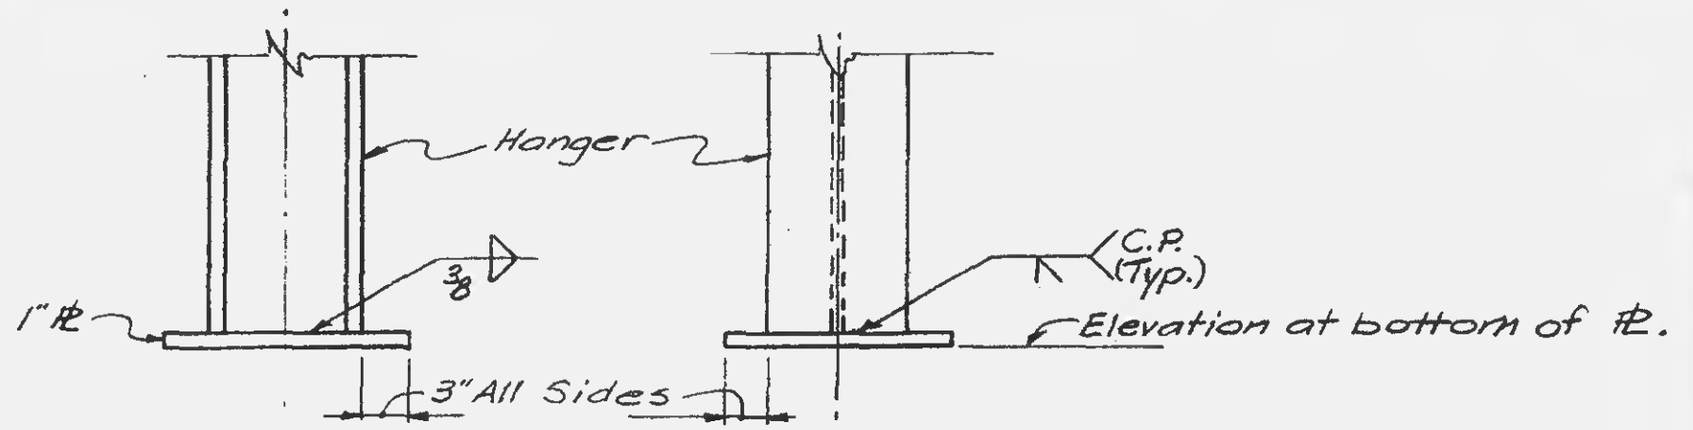

Detail No.	Elevation of Bottom ℄
1	El. 272'-7"
2	El. 271'-8"
3	El. 271'-8"
4	El. 271'-8"
5	El. 273'-3"
6	El. 277'-5"
7	El. 277'-5"
8	El. 278'-6"
9	El. 277'-5"
10	El. 267'-11"

Detail No.	Elevation of Bottom ℄

Notes:
1. All ℄s to have Fy = 36 ksi.
2. All welds to be E70xx.

LICENSED PROFESSIONAL ENGINEER — LESLIE E. ROBERTSON — No. 34350 — STATE OF NEW YORK

DESIGNED

DRAWN
S.C.

REVIEWED
E.L.

12-JK1-75A