

SKILLING - HELLE - CHRISTIANSEN - ROBERTSON — STRUCTURAL ENGINEERS

PROJECT THE WORLD TRADE CENTER | TITLE BEAM CONNECTION DETAIL TO S. 0" TOWER A" A301 THRU A310 | DATE N-24-67

REVISIONS

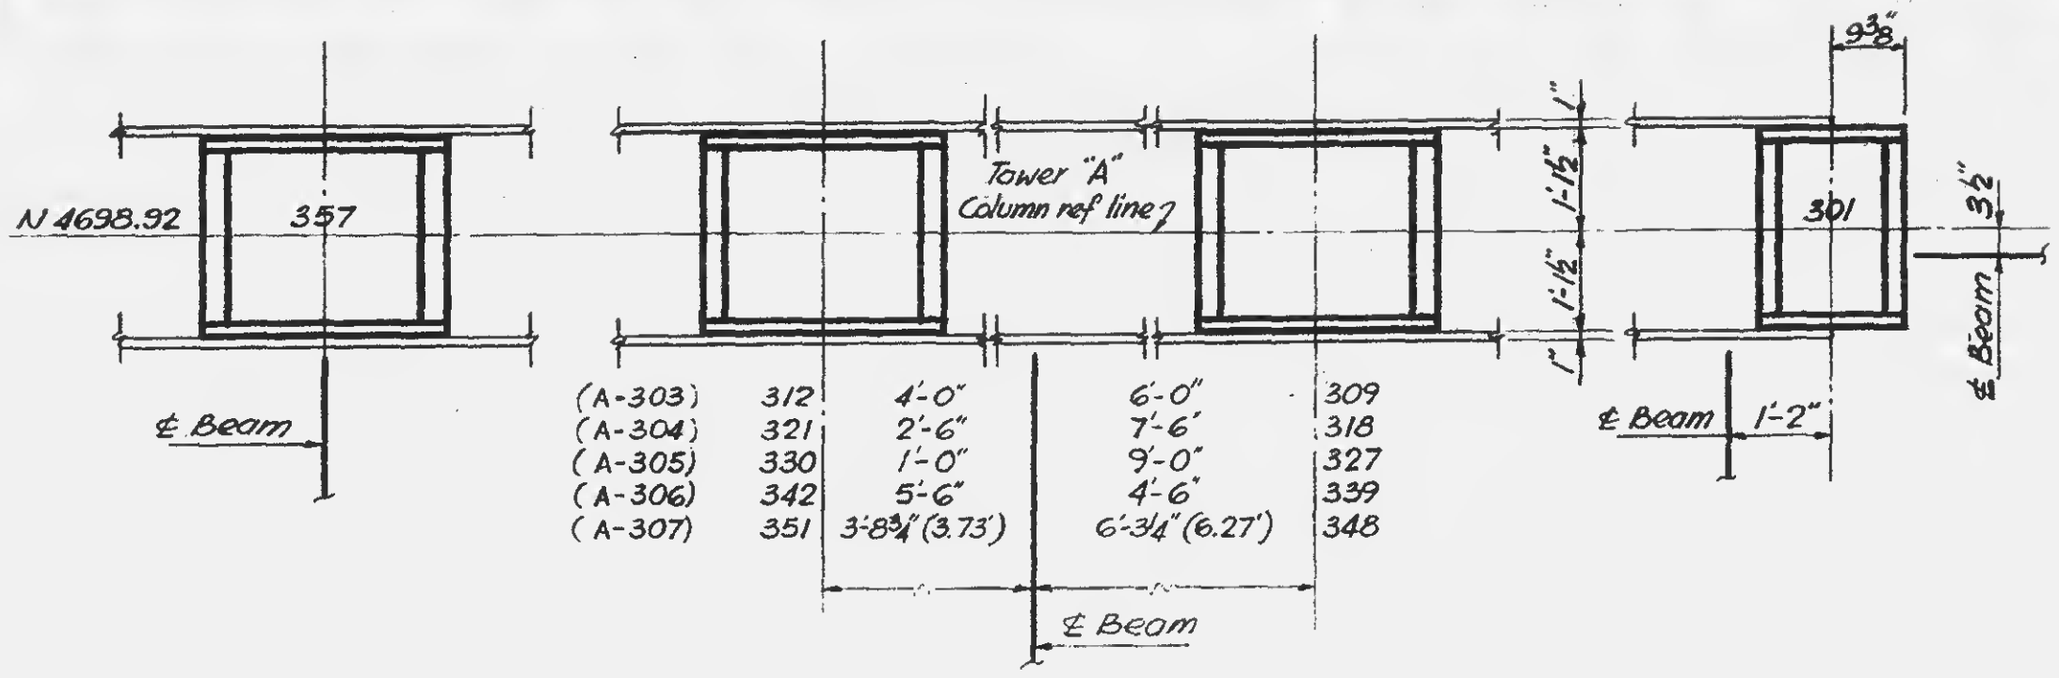

A-308 | A-303 Thru A-307 | A-301 & A-302

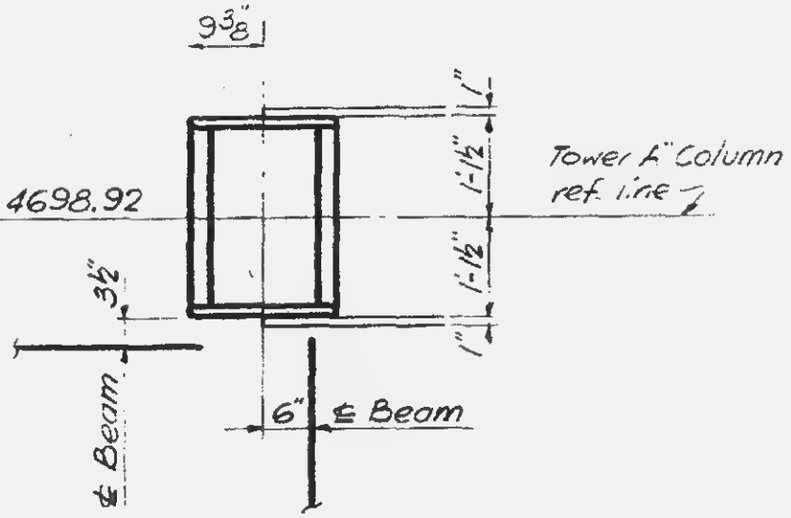

A-309 & A-310

Note:
1. See Schedule on 12-JK1-108

N

LICENSED PROFESSIONAL ENGINEER
LESLIE E. ROBERTSON
No. 34360
UNIVERSITY OF THE STATE OF NEW YORK

12-JK1-103