SKILLING, HELLE, CHRISTIANSEN & ROBERTSON — STRUCTURAL & CIVIL ENGINEERS

PROJECT THE WORLD TRADE CENTER

TITLE BEAM CONNECTION DETAIL TO W. OF TOWER "A" - 4401 THRU 1408

DATE 11-24-67

REVISIONS

1-5-68

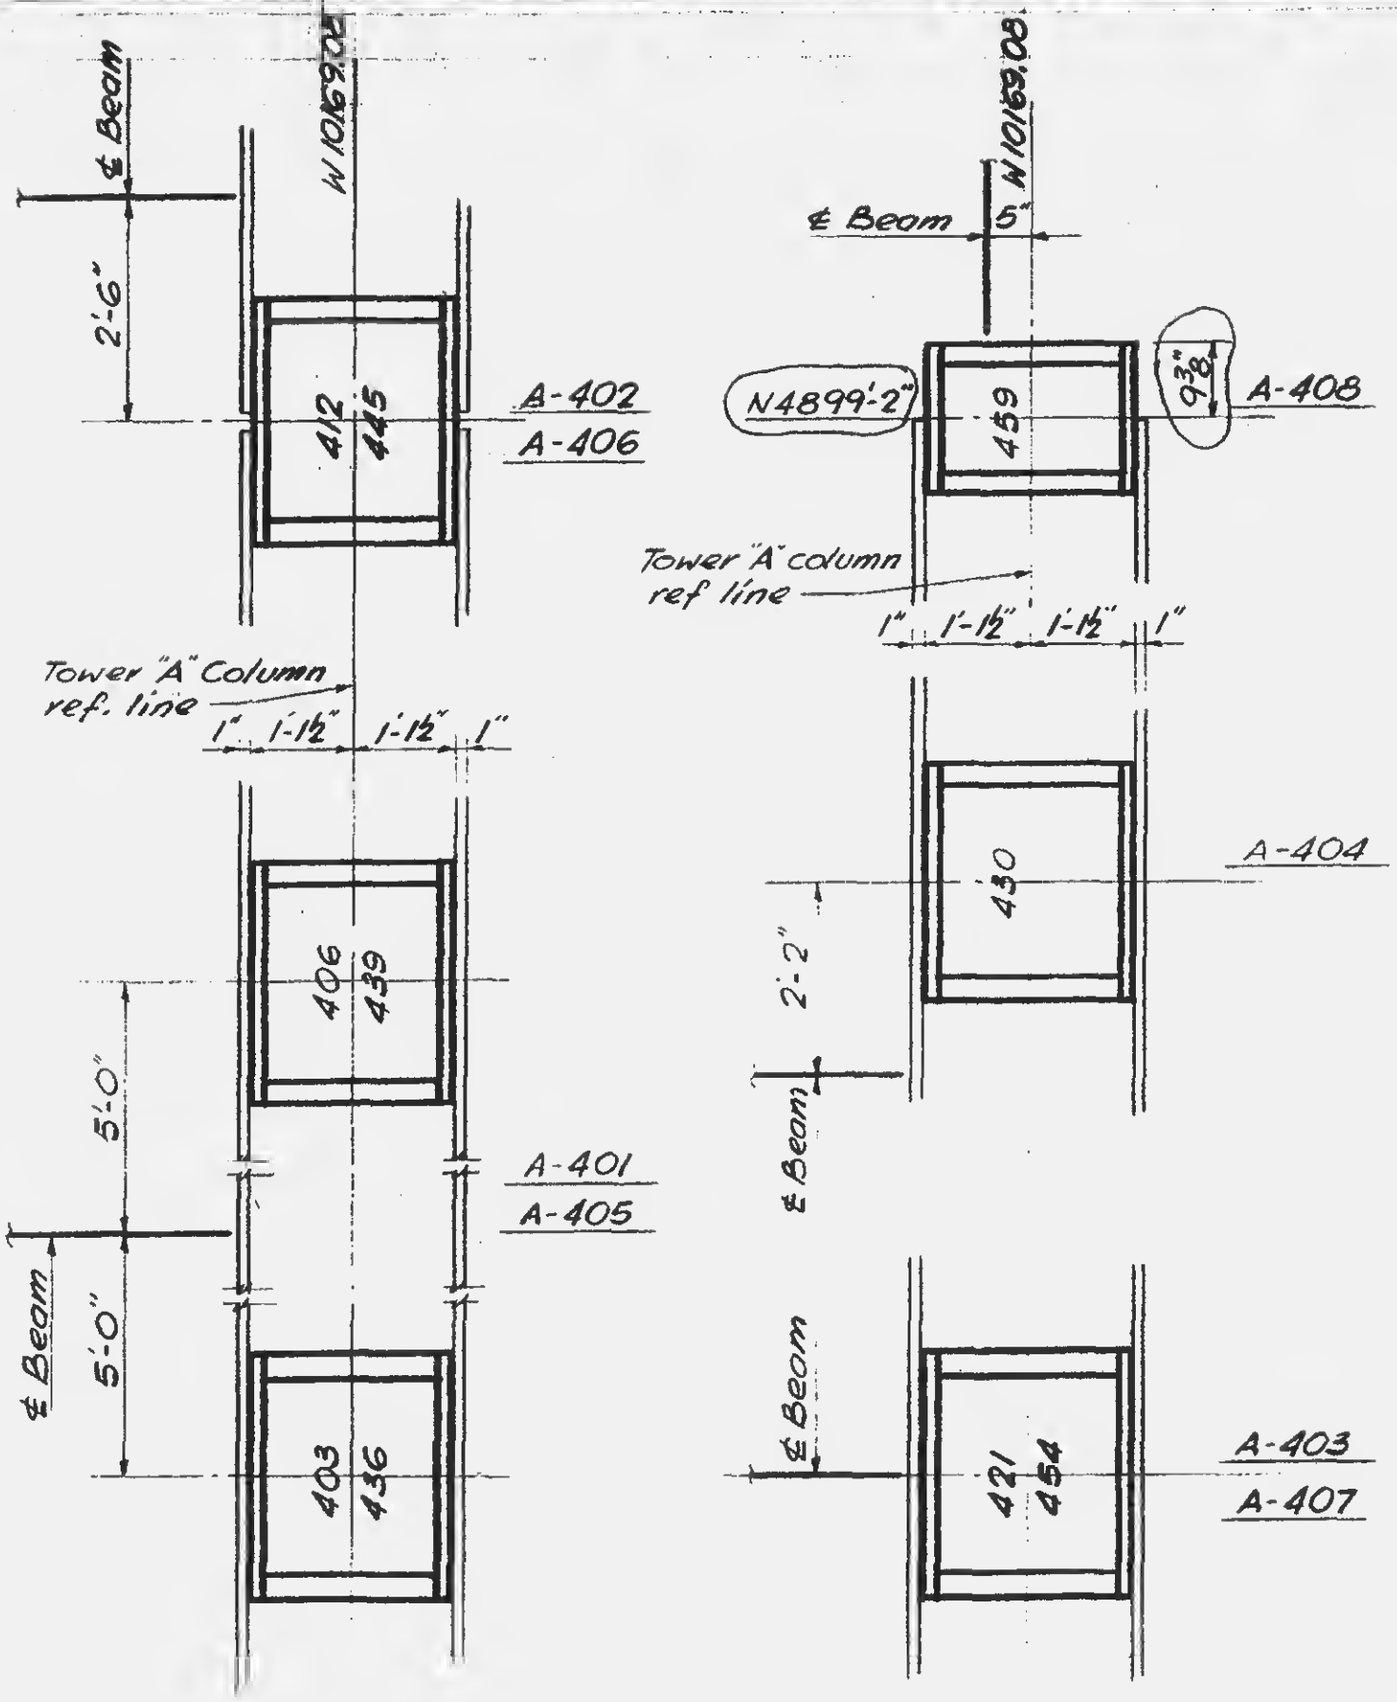

LICENSED PROFESSIONAL ENGINEER
LESLIE E. ROBERTSON
No. 34360
UNIVERSITY OF THE STATE OF NEW YORK

Note:
1. See Schedule on 12-JK1-108

12-JK1-104