

SKILLING - HELLE - CHRISTIANSEN - ROBERTSON — Structural & Civil Engineers

PROJECT [redacted] CENTER | TITLE DETAIL OF BEAM CONNECTION TO TOWER A | DATE 1-5-68

REVISIONS
1-10-68

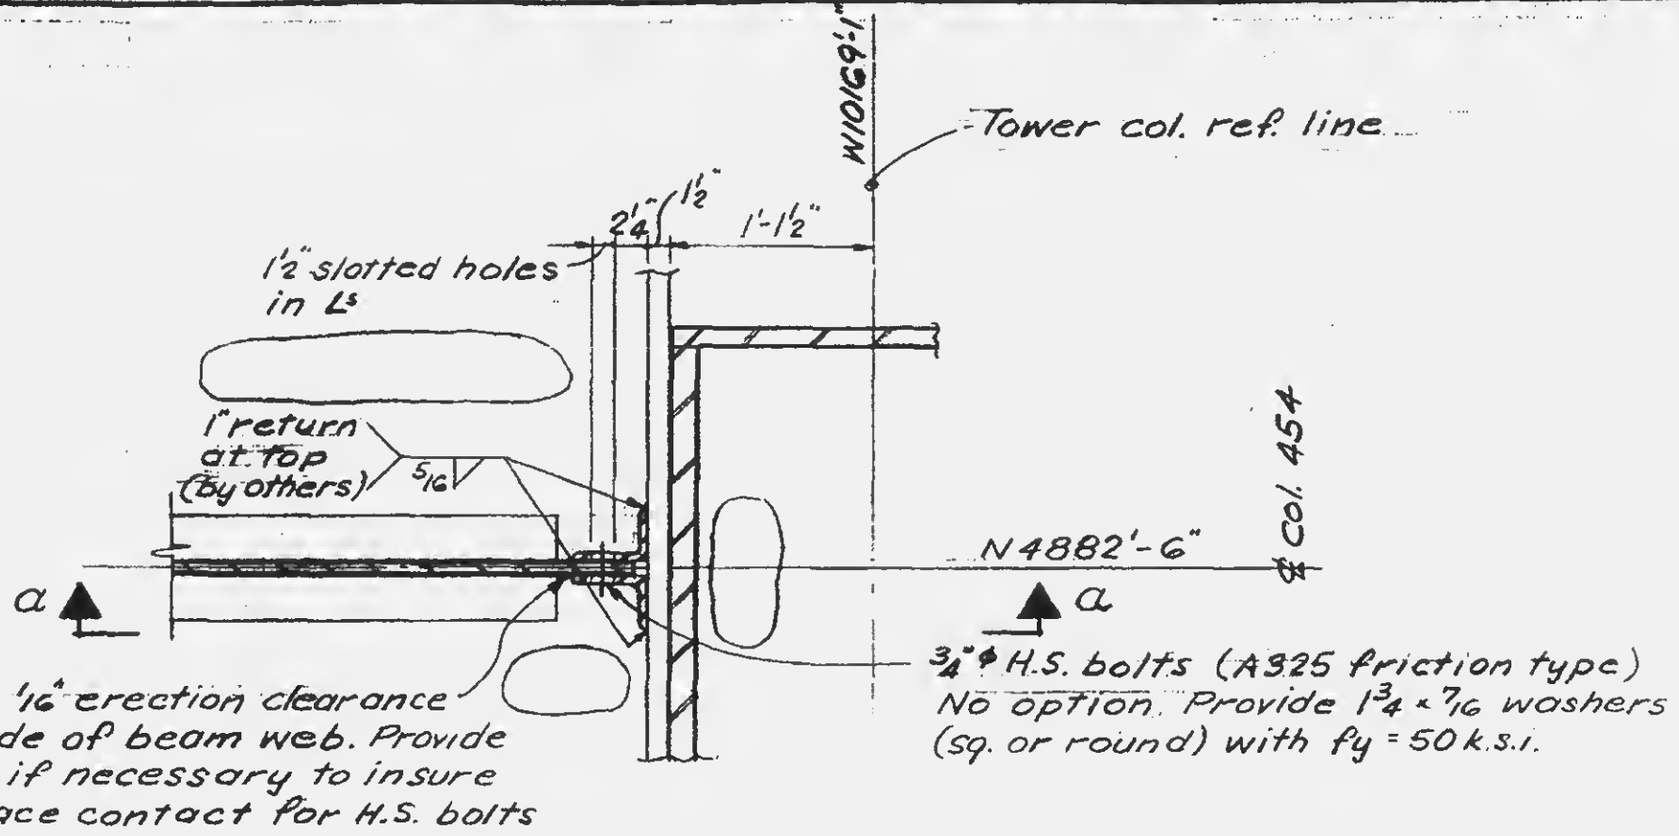

Section b-b

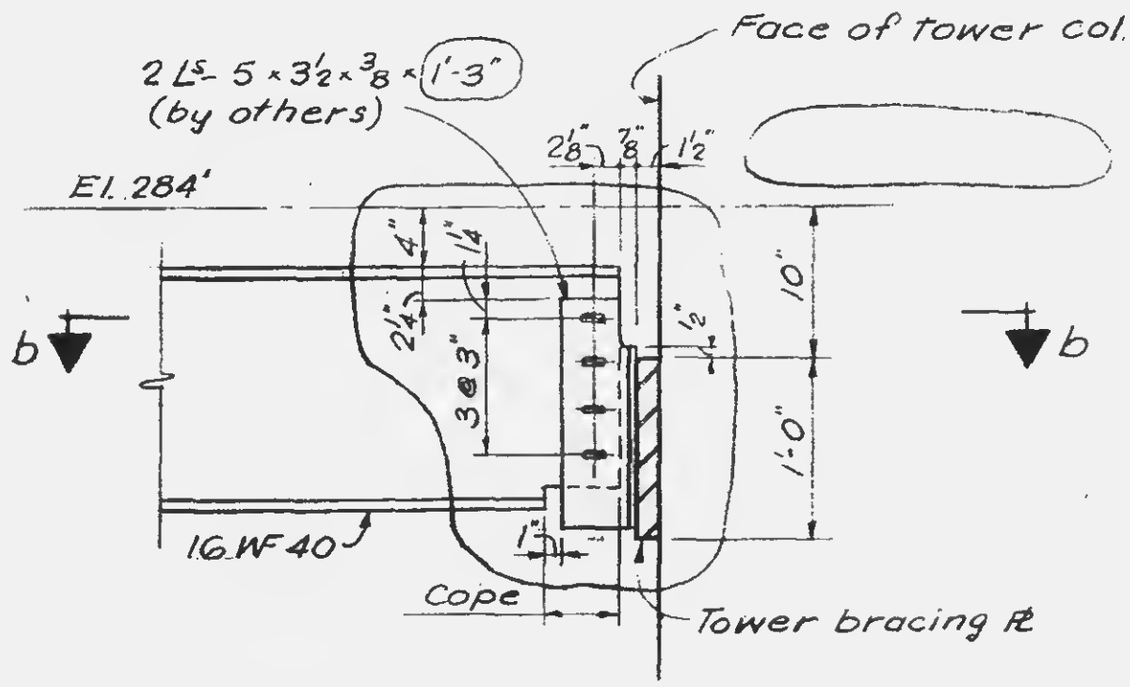

Section a-a

LICENSED PROFESSIONAL ENGINEER LESLIE E. ROBERTSON No. 34980 UNIVERSITY OF THE STATE OF NEW YORK

12-JK1-115