
SKILLING - HELLE - CHRISTIANSEN - ROBERTSON — Structural & Civil Engineers

PROJECT: THE WORLD TRADE CENTER | TITLE: BEAM CONNECTION DETAIL TO W. OF TOWER "B" B101 THRU B116 | DATE: 12-3-68

REVISIONS

3-21-69

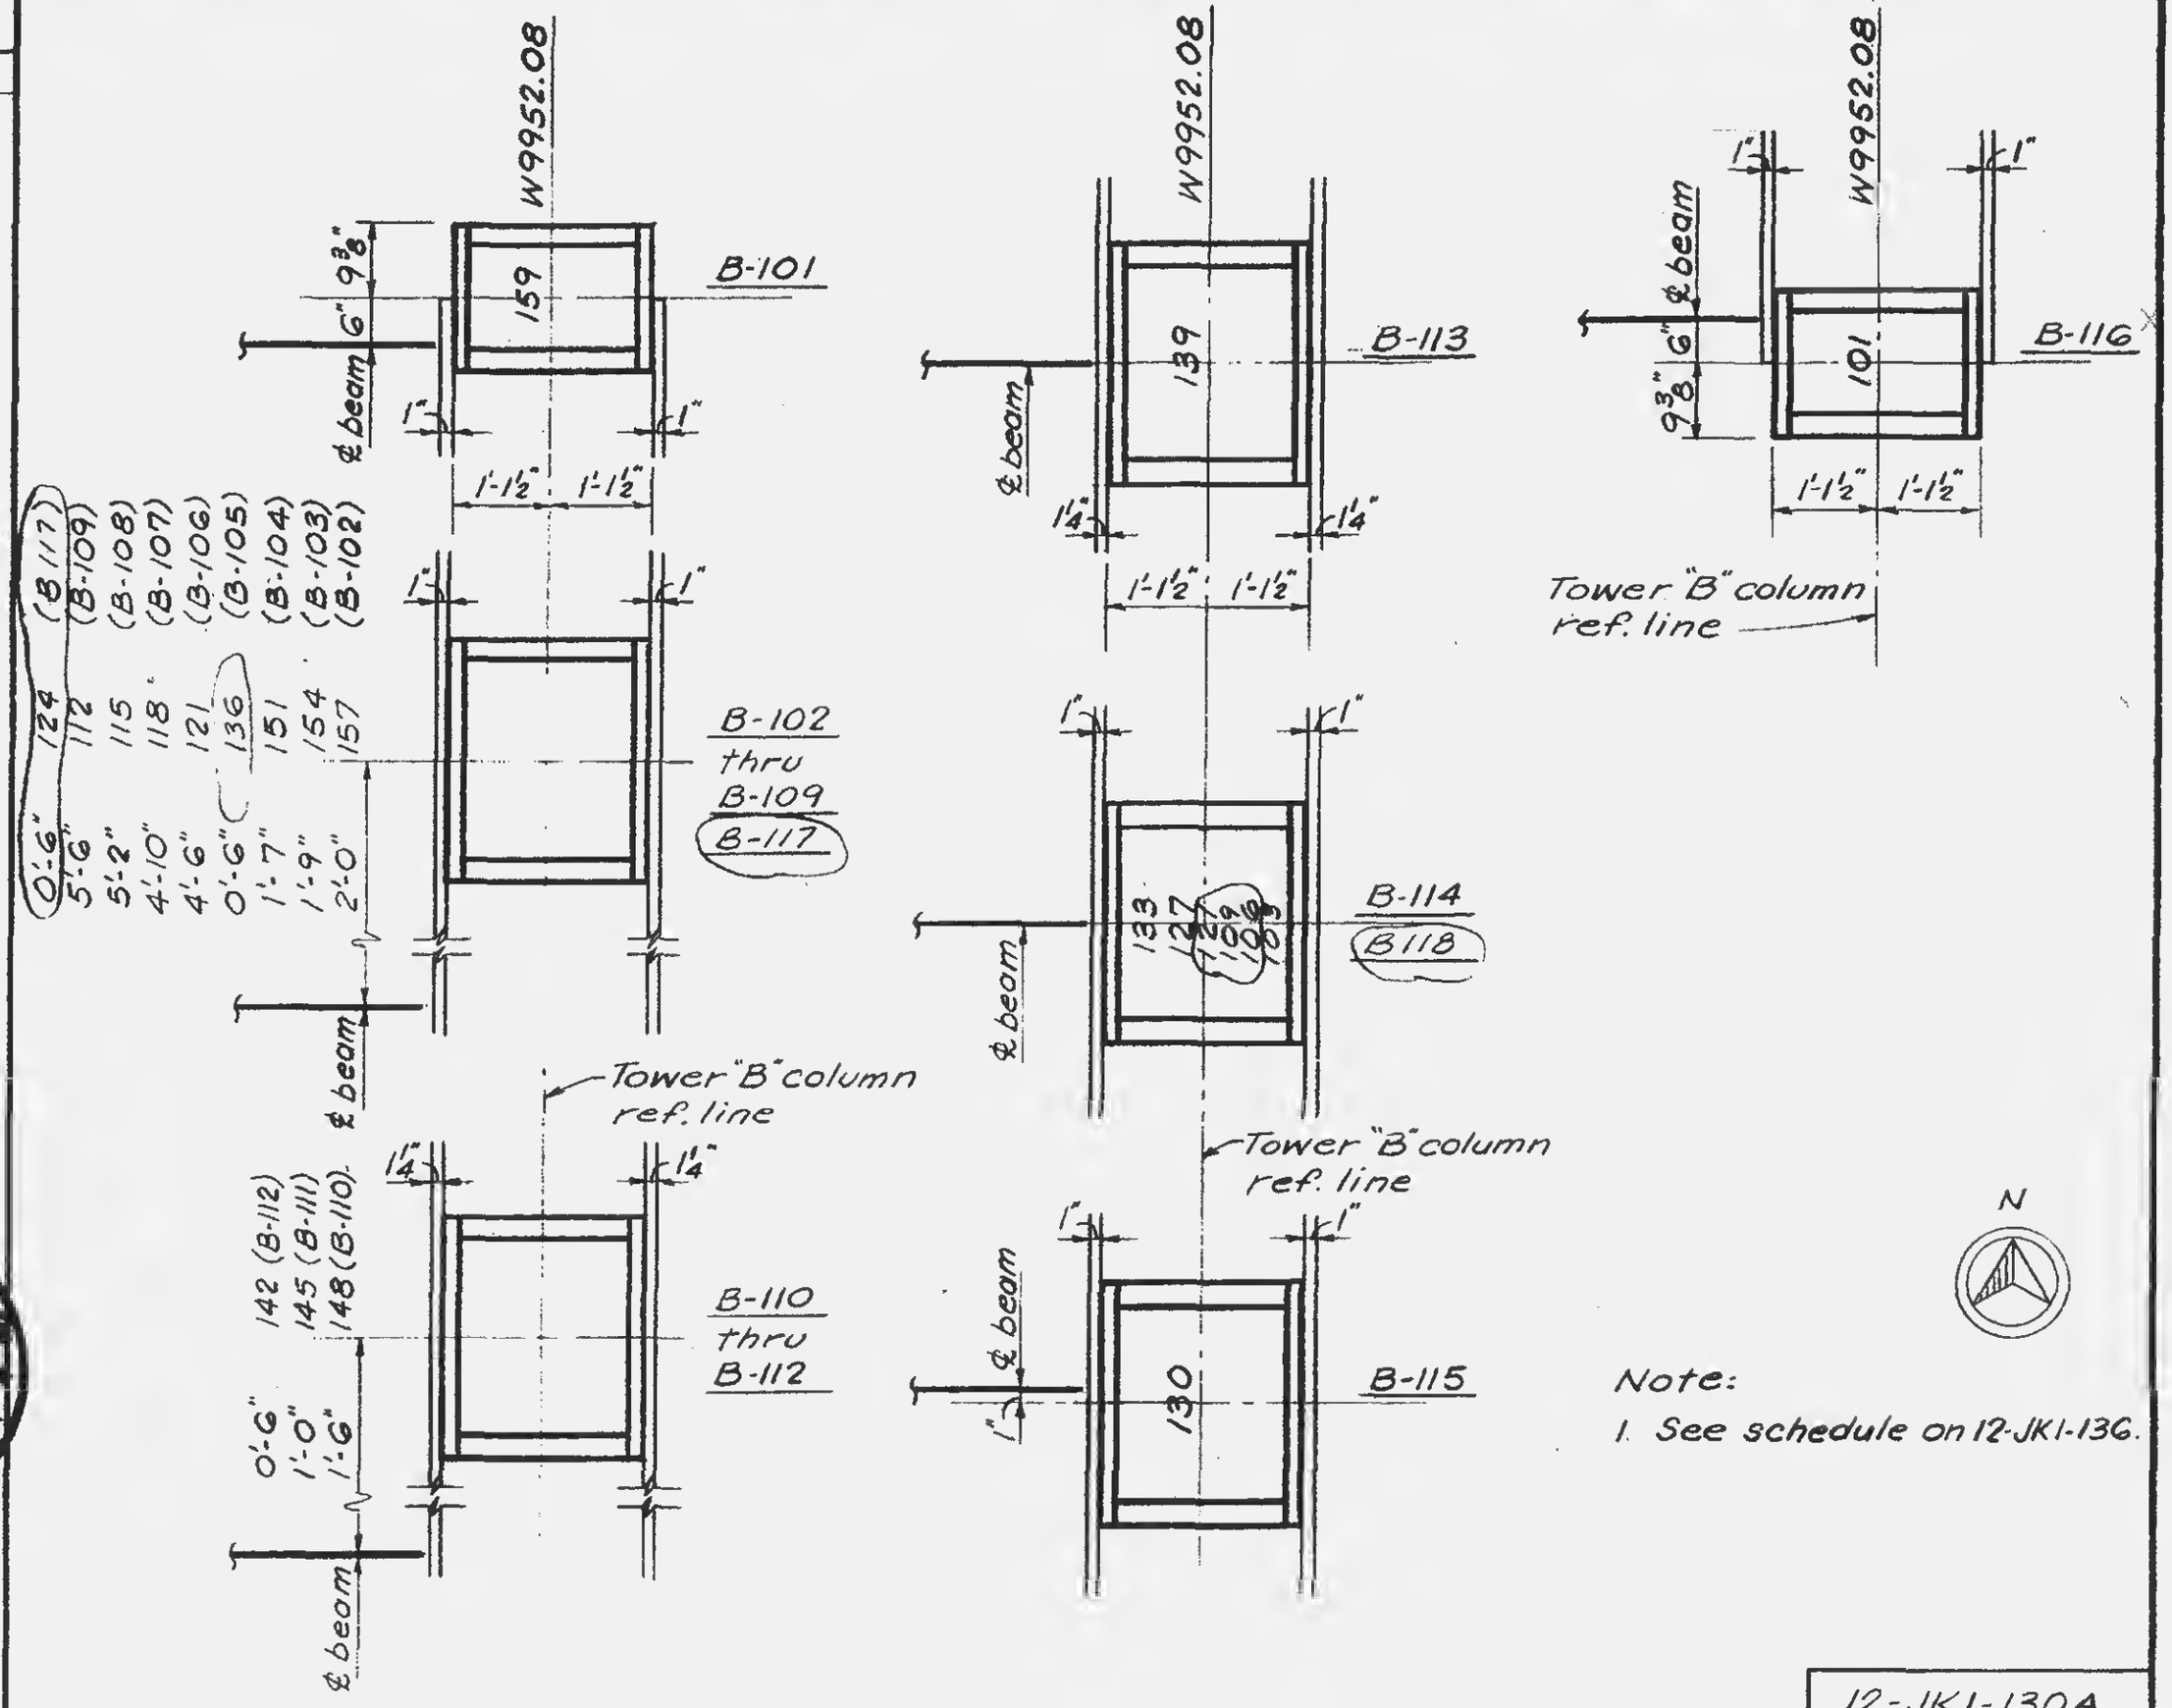

Note:

1. See schedule on 12-JK1-136.

LICENSED PROFESSIONAL ENGINEER — LESLIE E. ROBERTSON — No. 34360 — UNIVERSITY OF THE STATE OF NEW YORK

DRAWN S.C

REVIEWED E.L.

12-JK1-130A