


SKILLING - HELLE - CHRISTIANSEN - ROBERTSON — Structural & Civil Engineers


PROJECT: THE NORTH TONAWANDA — DETAIL OF PLATE GIRDER — DATE: 5-1-68

REVISIONS
6-7-68
7-19-68
1-3-69

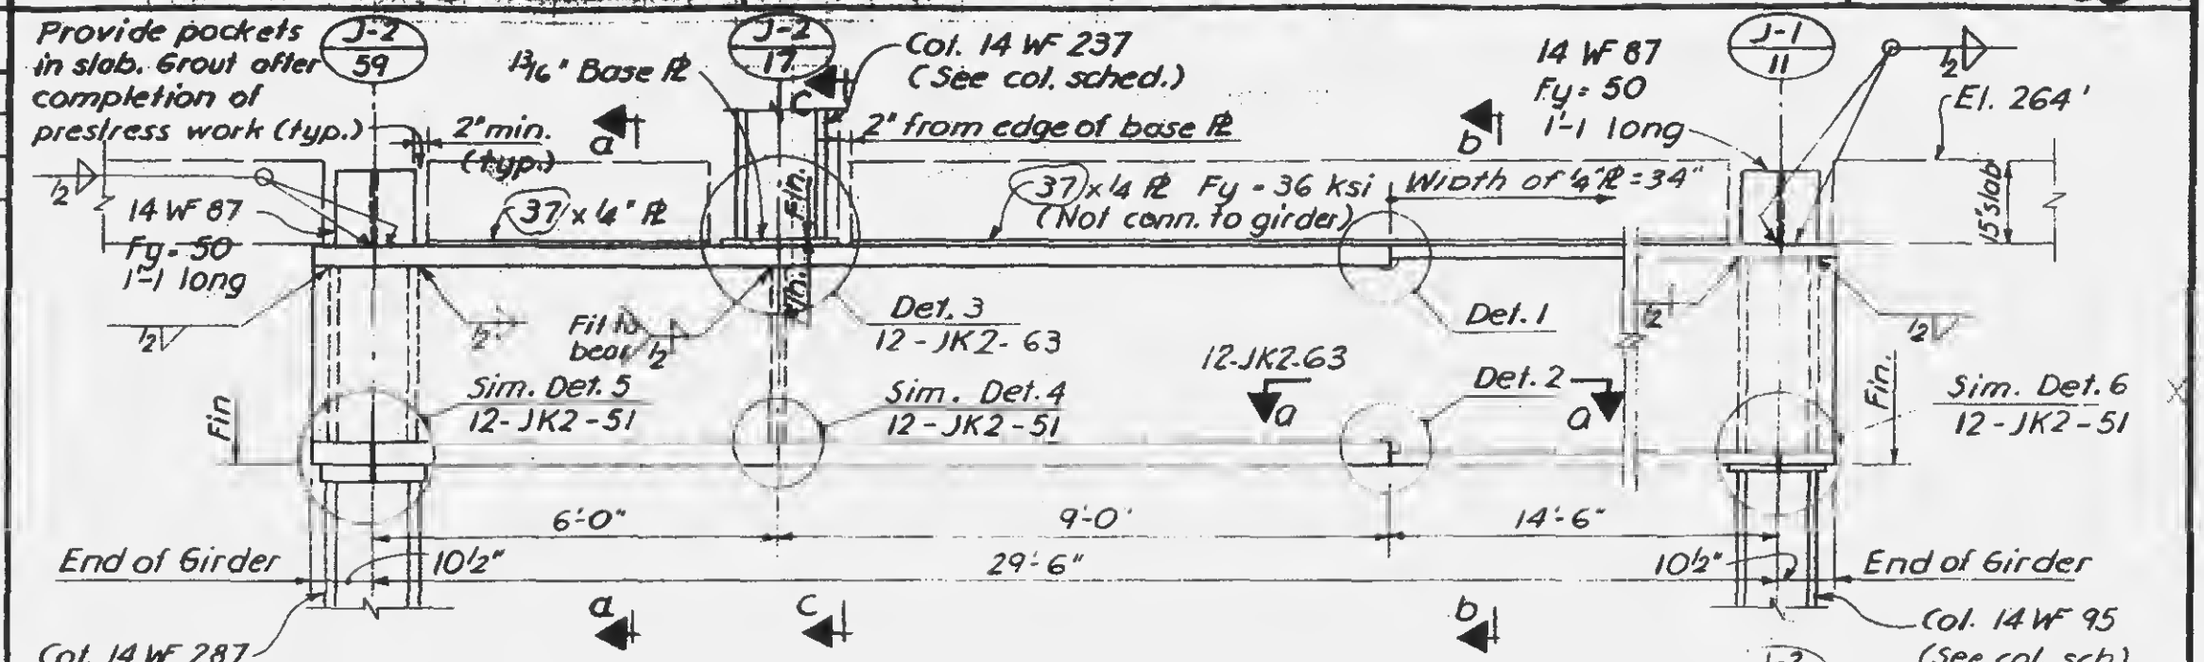

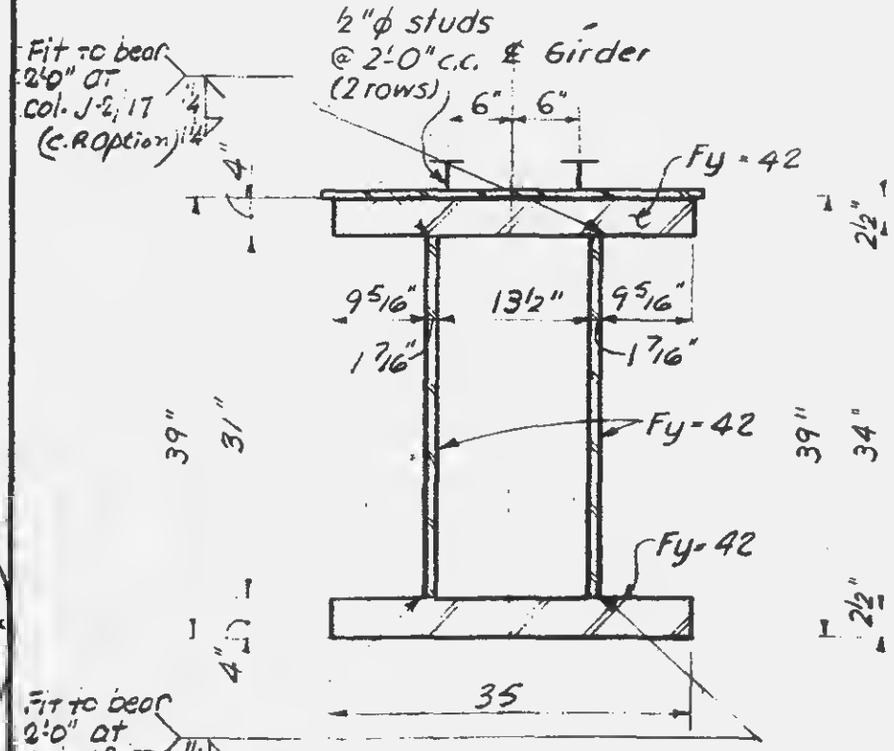

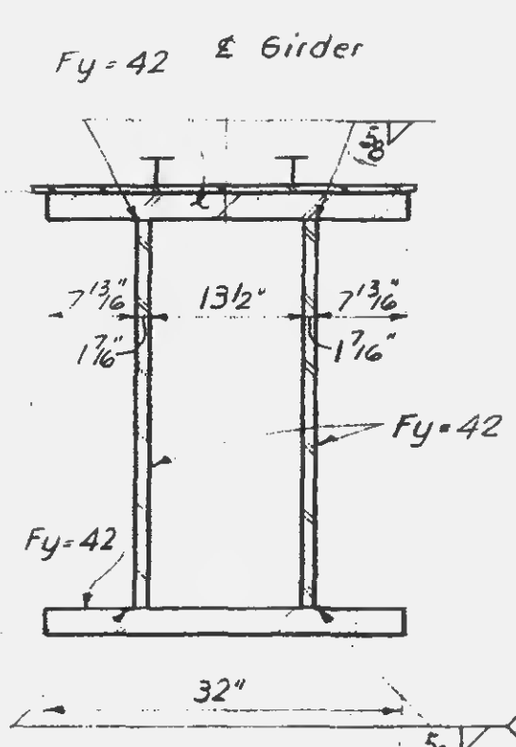

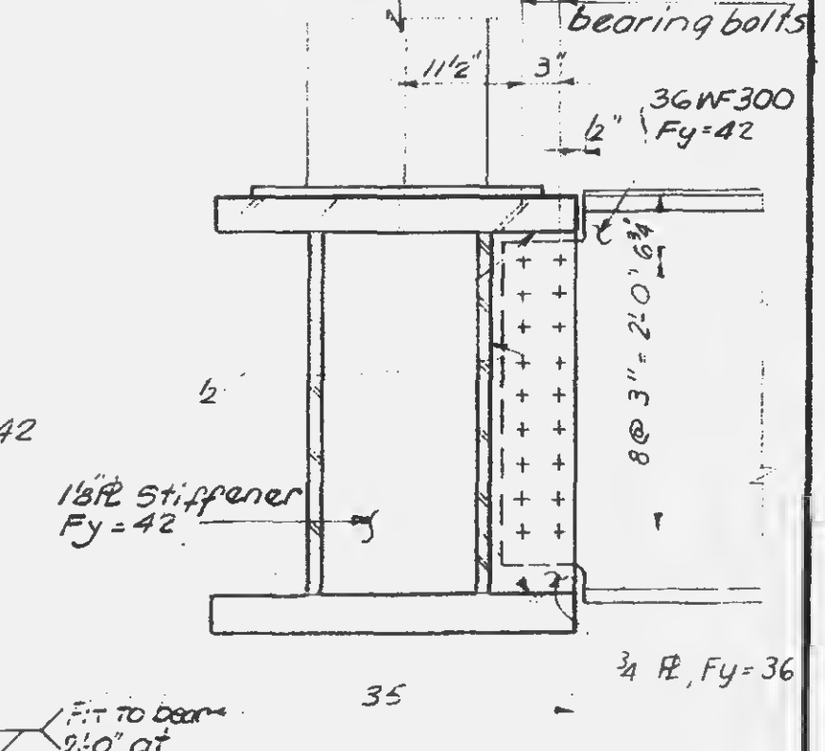

Note:
1. All welds to be E 70xx
2. All bolts to be A325 friction type, unless noted.
3. Col. cap Pl Detail similar to Detail 104 (10-JK2-7)

Detail 1 (as shown)
Detail 2 (reflected)

LICENSED PROFESSIONAL ENGINEER LESLIE E. ROBERTSON

DRAWN S.T.M.
REVIEWED E.L.

12-JK2-62