

SKILLING - HELLE - CHRISTIANSEN - ROBERTSON — Structural & Civil Engineers

PROJECT: [illegible] — TITLE: DETAIL OF [illegible] — PAGE: 5-1-68


REVISIONS
6-7-68
7-19-68
1-6-69

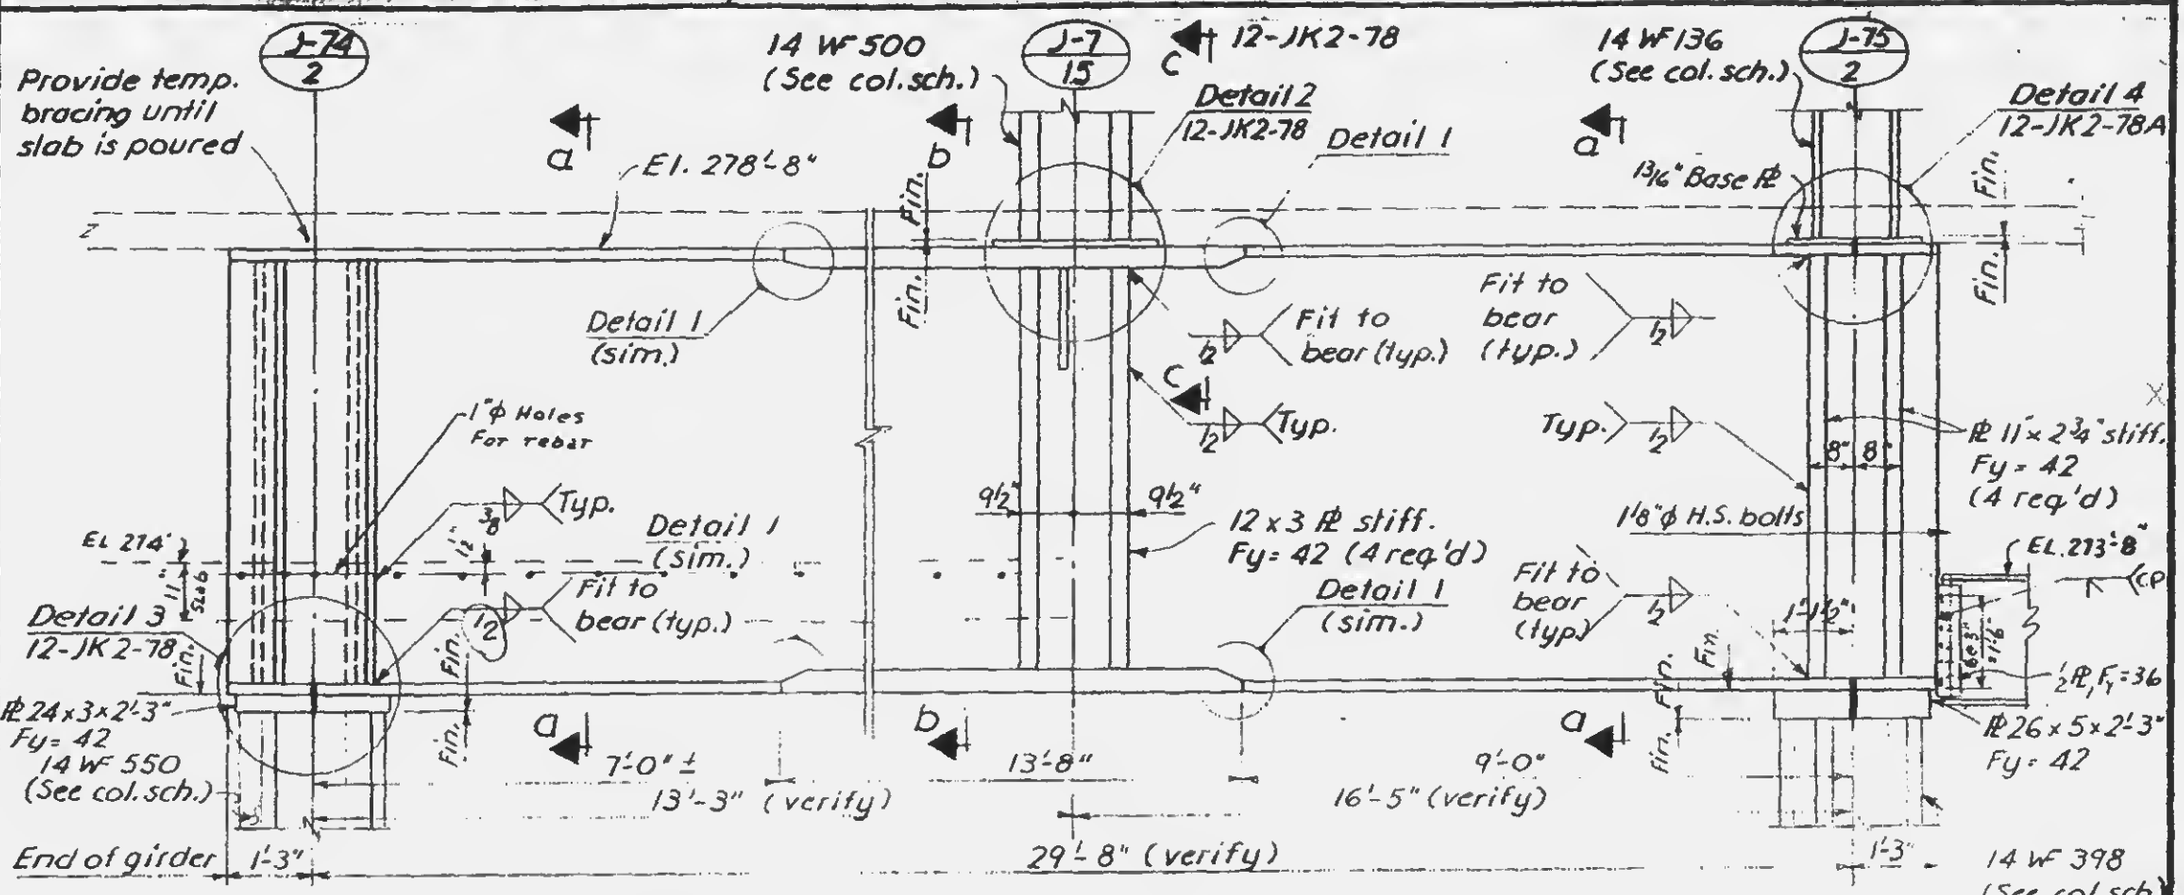

ELEVATION

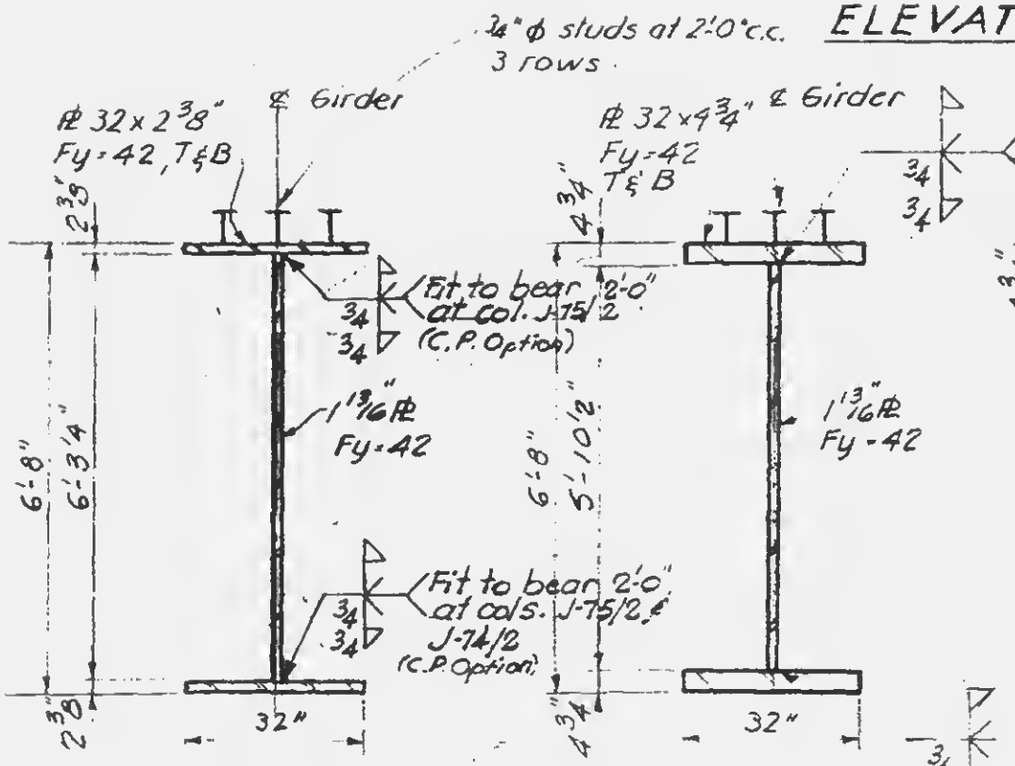

Section a-a Section b-b

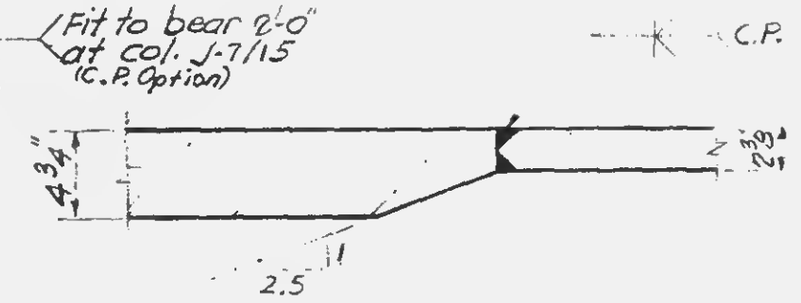

Detail 1

Note:
1. All welds to be E70xx.
2. All bolts to be A325 friction type except as noted.
3. Col. cap Pl Detail similar to Detail 104 (10-JK2-7).

LICENSED PROFESSIONAL ENGINEER LESLIE E. ROBERTSON No. 54290 STATE OF NEW YORK

DRAWN S.T.M.
REVIEWED E.L.

12-JK2-77