
SKILLING - HELLE - CHRISTIANSEN - ROBERTSON Structural & Civil Engineers

PROJECT THE WORLD TRADE CENTER TITLE DETAIL OF PLATE GIRDER DATE 5-1-68

REVISIONS
7-19-68
10-15-68
1-6-69

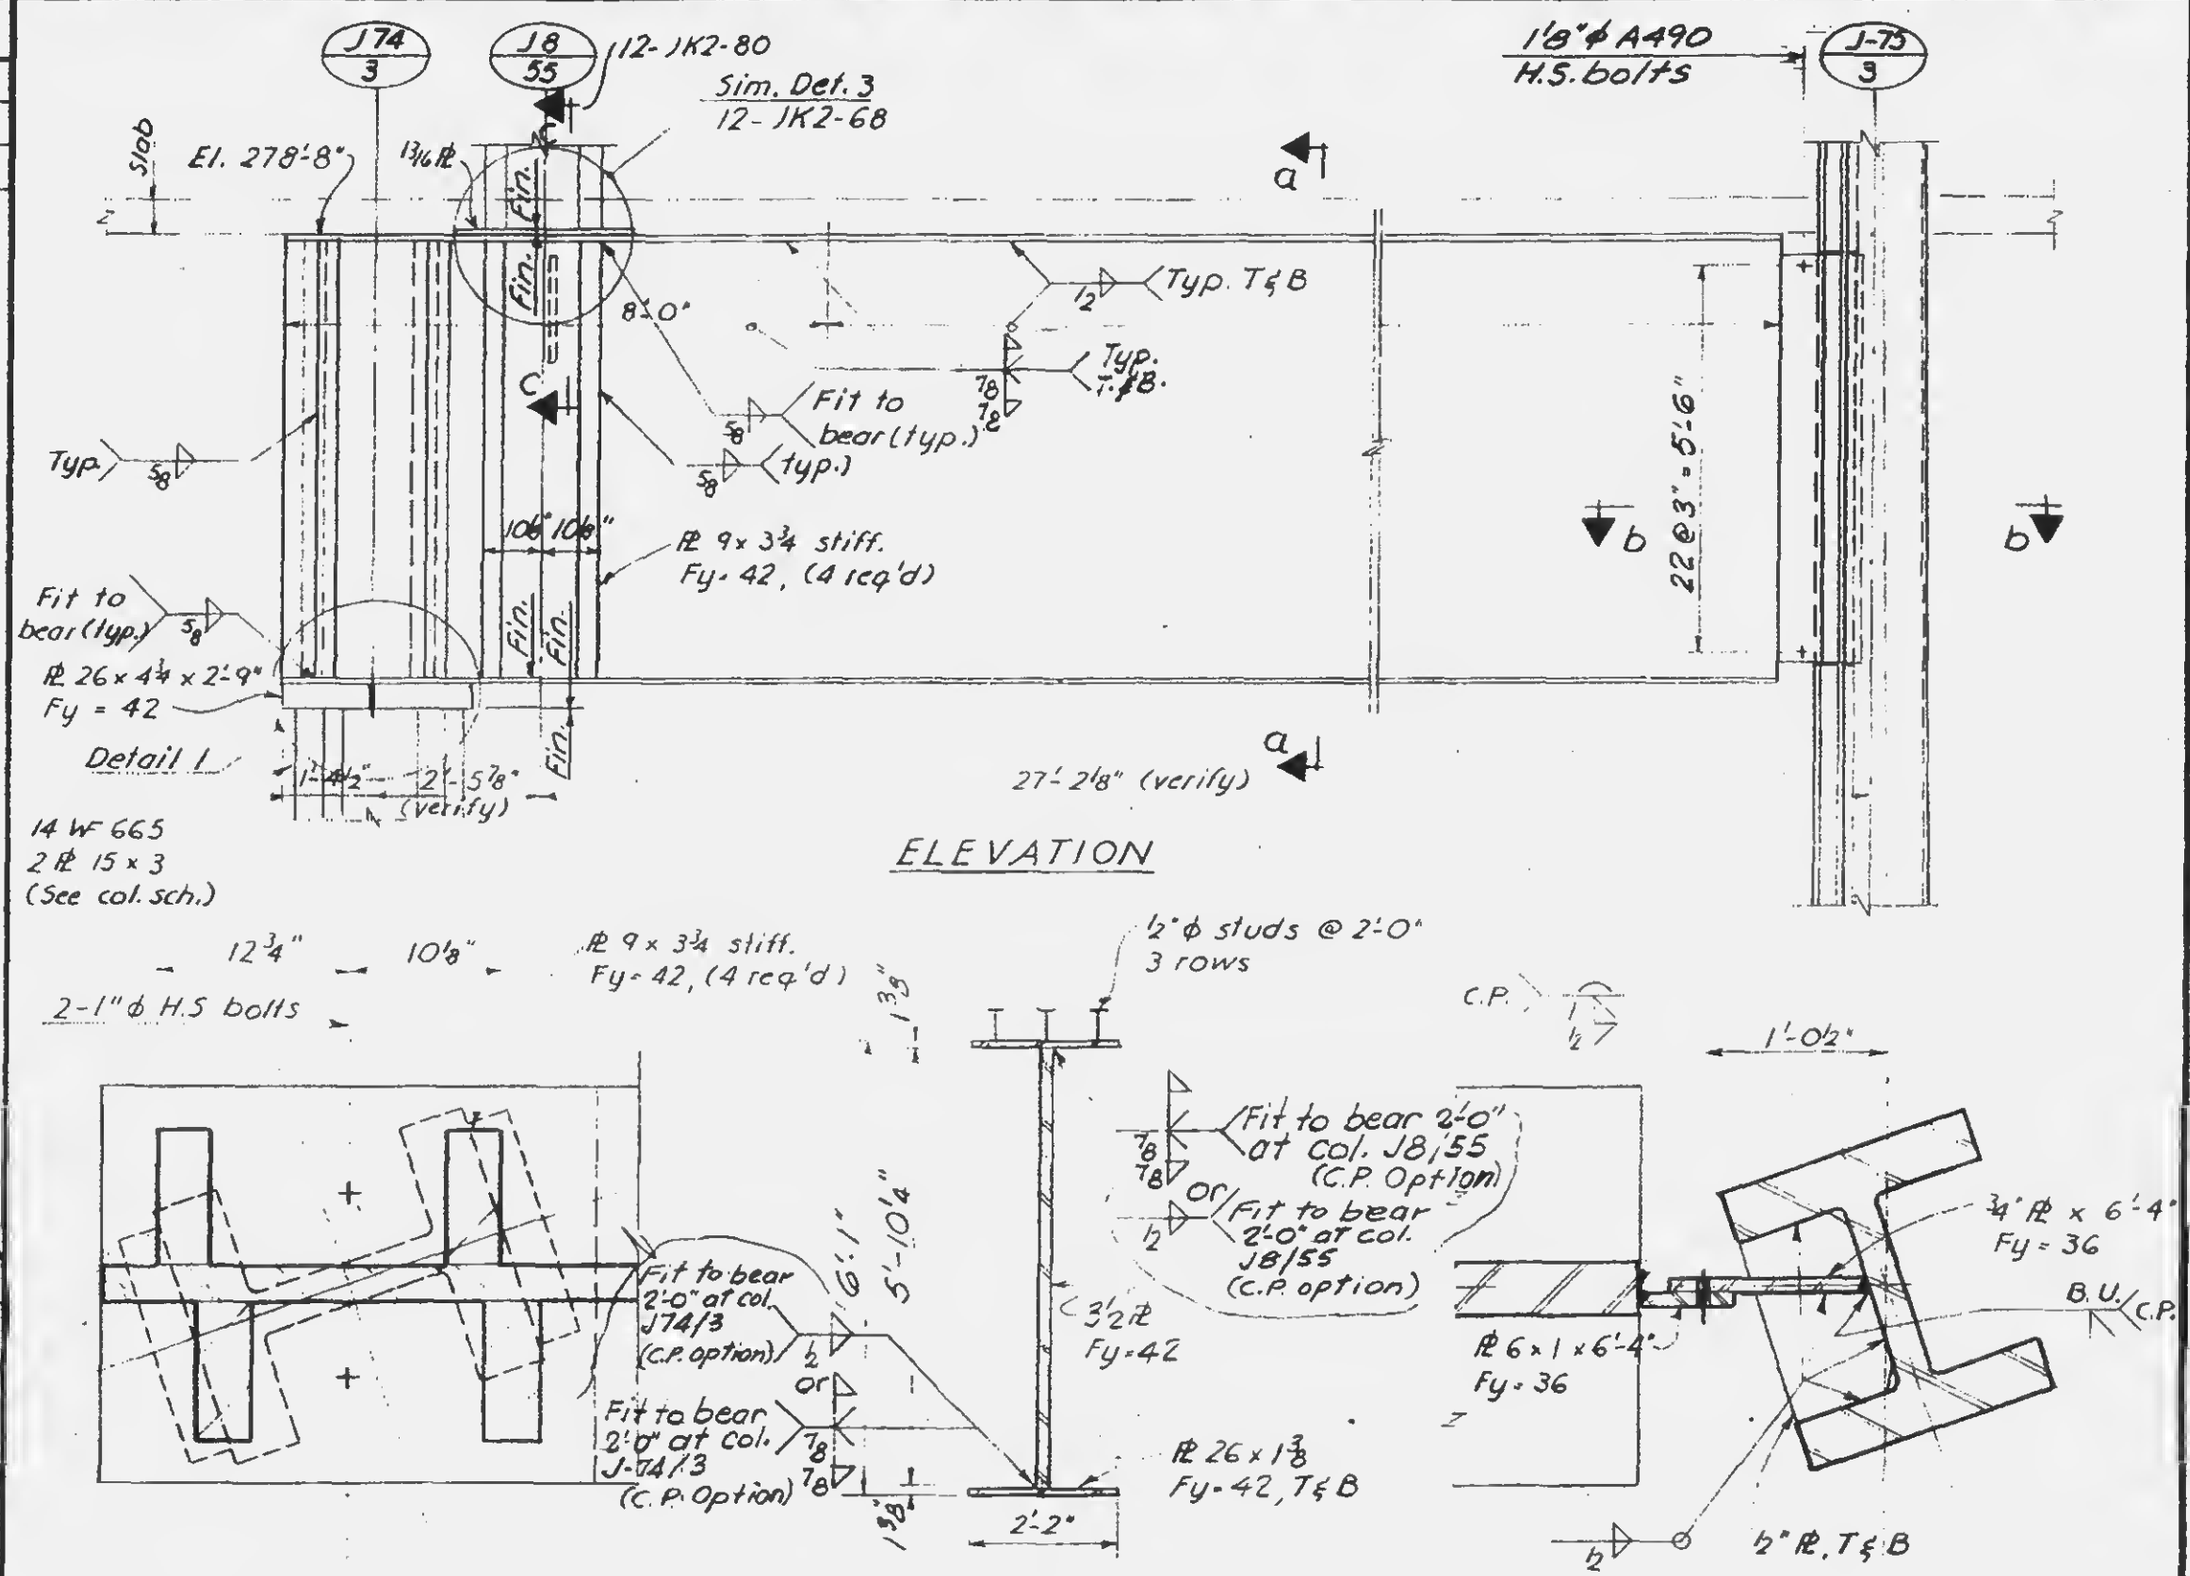

Note:
1. All welds to be E 70 xx.
2. All bolts to be A 325 friction type, unless noted
3. Col. cap PL Detail similar to Detail 104 (10-JK2-7)

DRAWN S.T.K.
REVIEWED E.L.

12-JK2-79