KILLING... CHRISTIANSEN - ROBERTSON — Steel & Civil Engineers

PROJECT: [illegible] — TITLE: GIRDER DETAIL — DATE: 6-1-68

REVISIONS
6-28-68
10-15-68

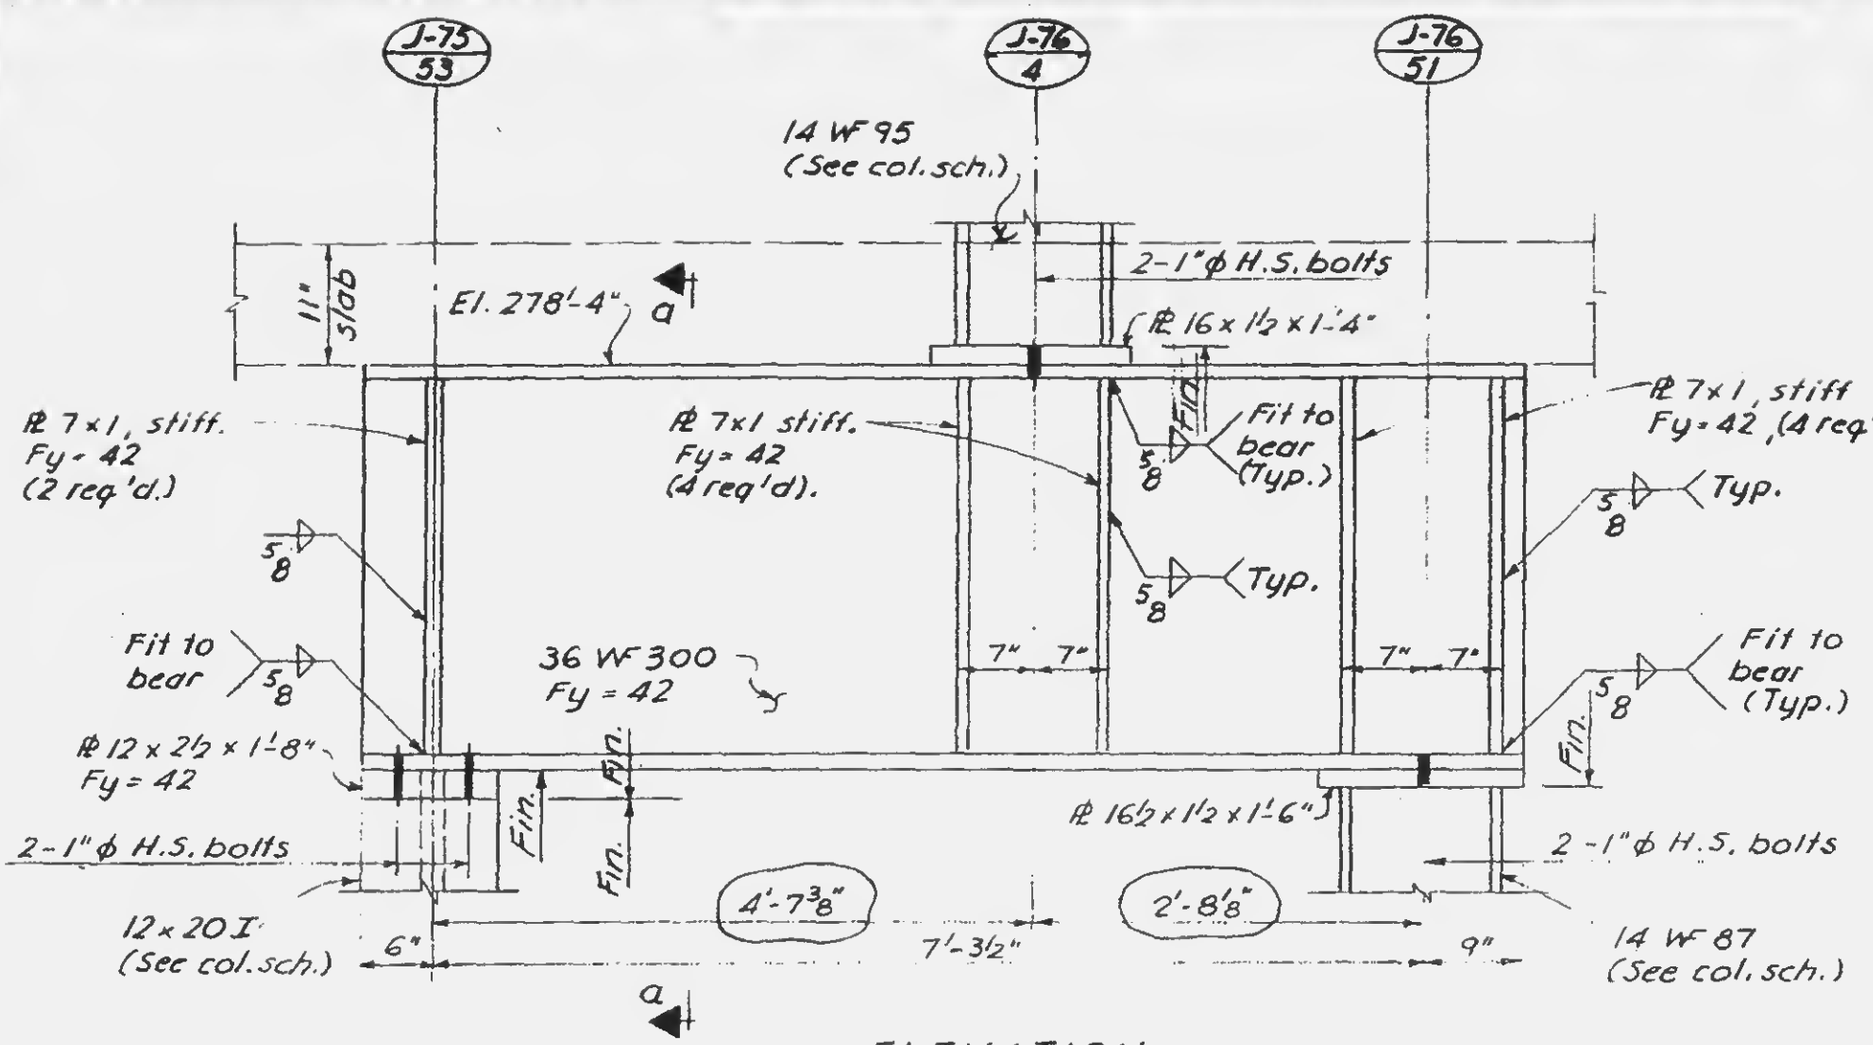

ELEVATION

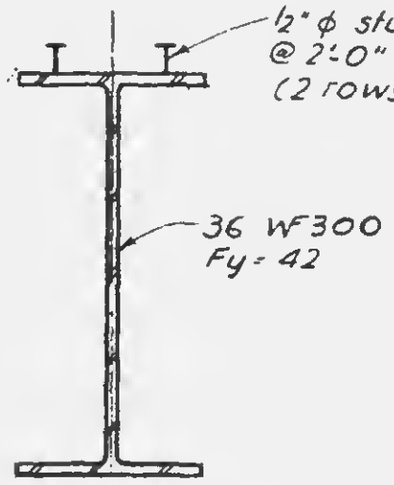

Section a-a

Notes:
1. All welds to be E 70 xx.
2. All bolts to be A-325 friction type.
3. Col. cap PL detail similar to Detail on 10-JK2-7.

LICENSED PROFESSIONAL ENGINEER — LESLIE E. ROBERTSON — No. 34360 — UNIVERSITY OF THE STATE OF NEW YORK

12-JK2-84