

SKILLING - HELLE - CHRISTIANSEN - ROBERTSON — Structural & Civil Engineers

PROJECT: [illegible] CENTER — TITLE: DETAIL OF PLATE GIRDER — DATE: 6-11-68


REVISIONS
7-19-68
9-4-68
1-6-69

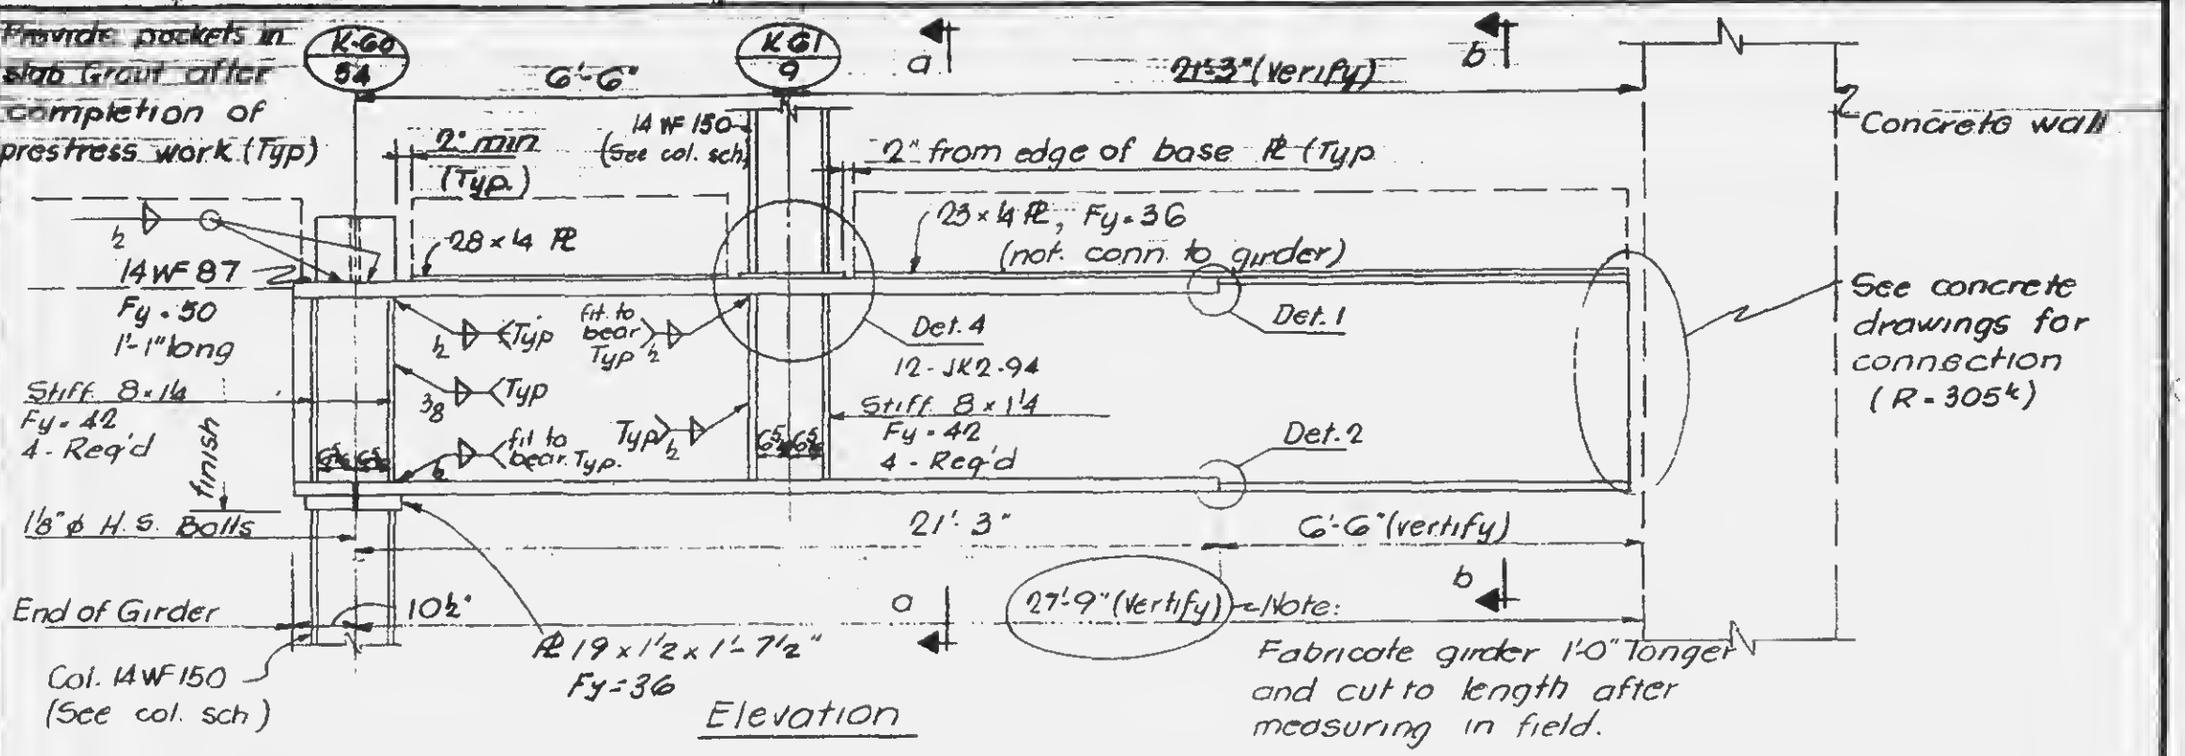


Elevation

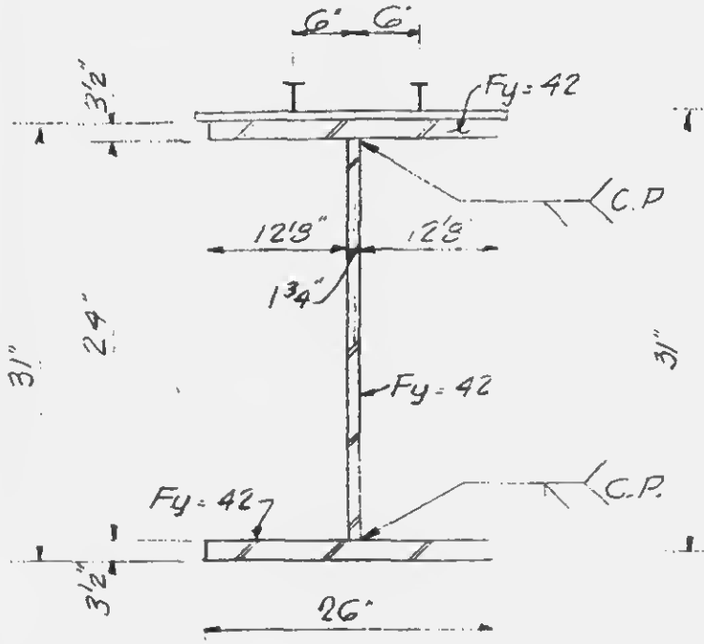

Section a-a

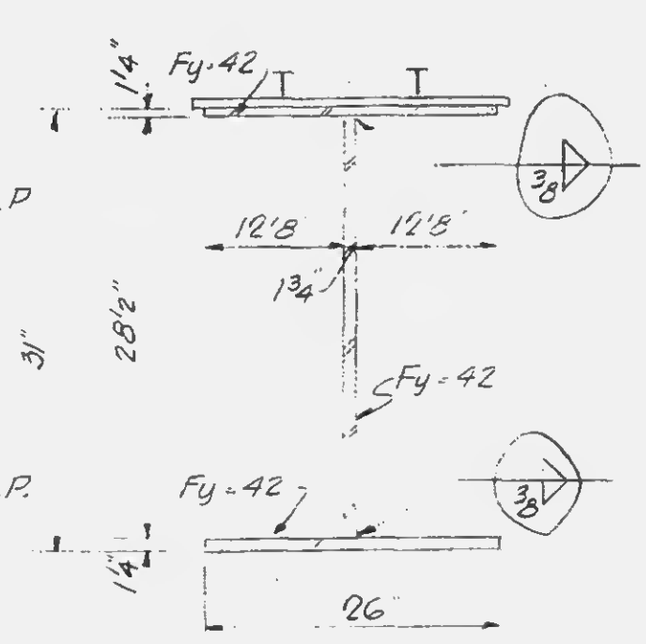

Section b-b

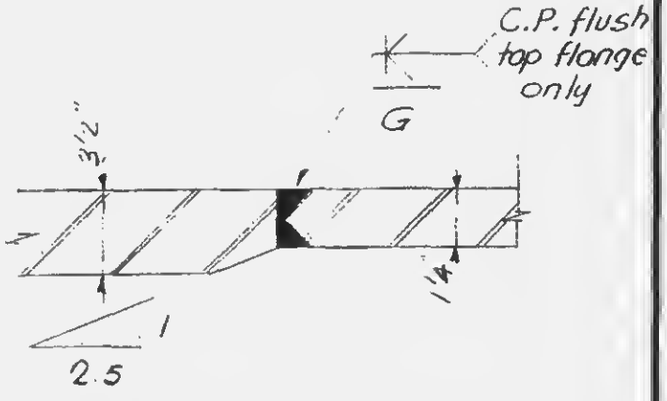

Detail 1 (as shown)
Detail 2 (reflected)

LICENSED PROFESSIONAL ENGINEER — LESLIE E. ROBERTSON — No. 34360 — STATE OF NEW YORK

DRAWN A.F.
REVIEWED E.L.

Notes:
1. All welds to be E 70 x x
2. All bolts to be A 325 friction type, unless shown
3 Col. cap PL Detail similar to Detail 104 (10-JK2-7)

12-JK2-95