

SKILLING - HELLE - CHRISTIANSEN - ROBERTSON

PROJECT: [illegible] TRADE CENTER — TITLE: [illegible] — DATE: 6-11-68


REVISIONS
7-19-68
9-4-68
10-15-68
1-6-69

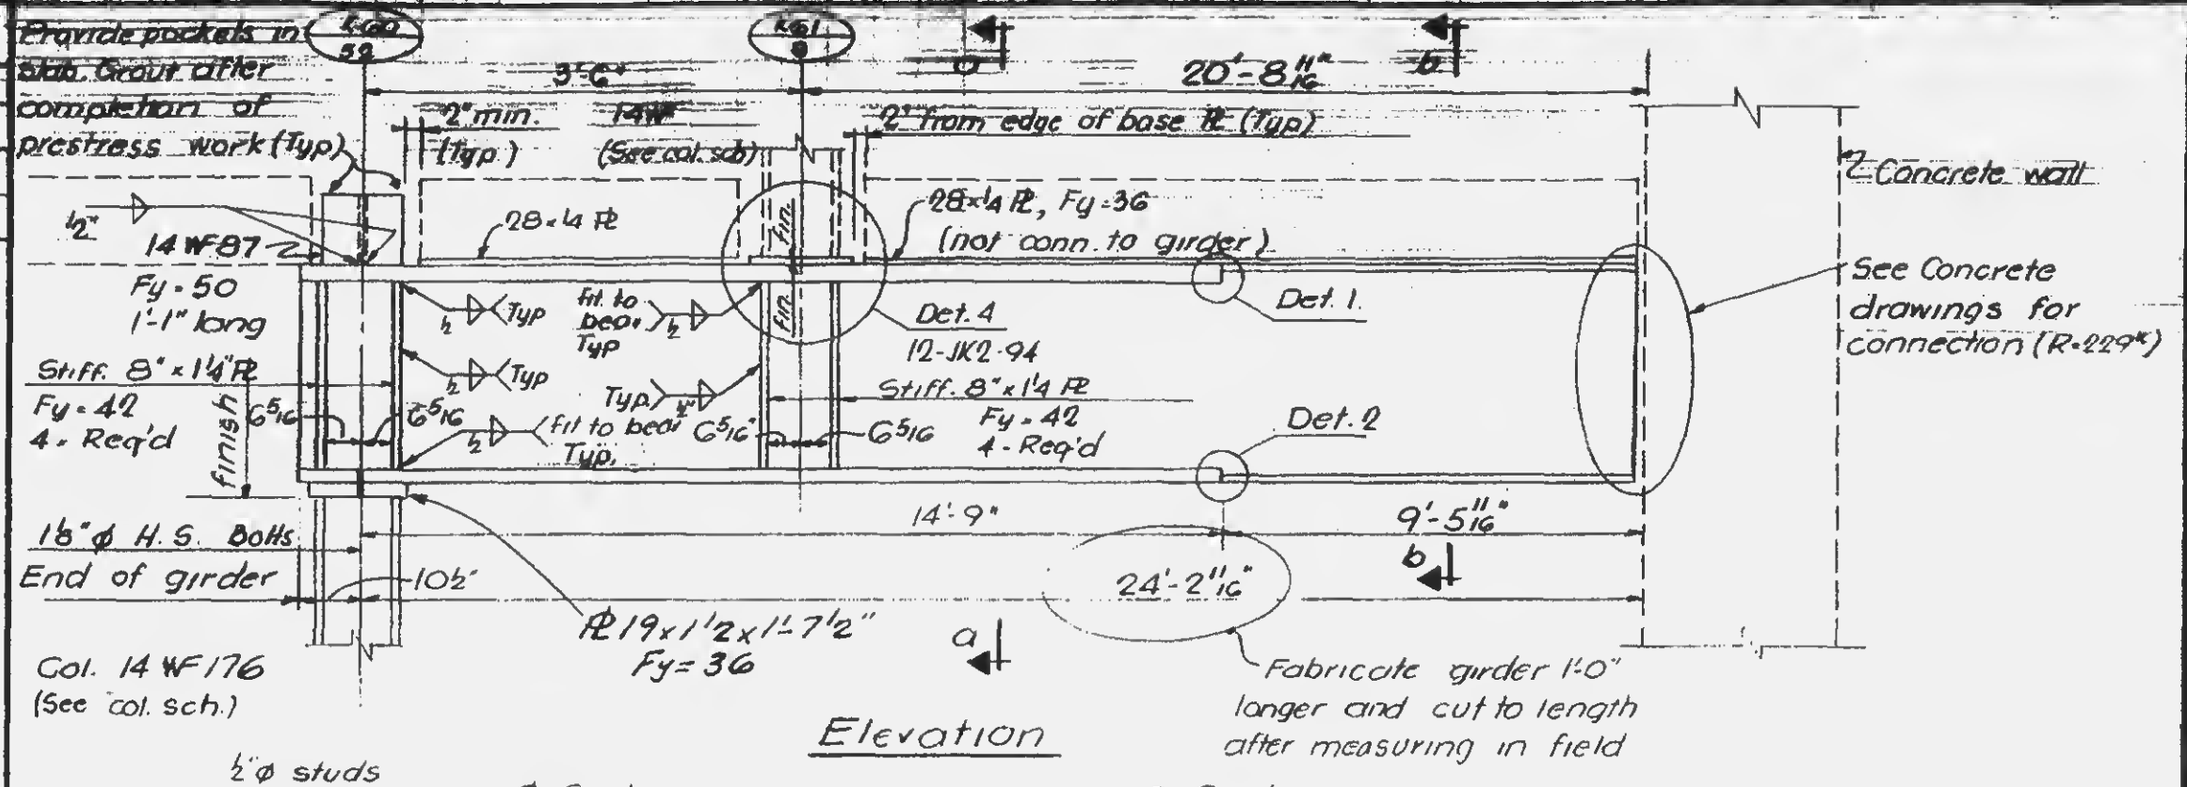


Elevation

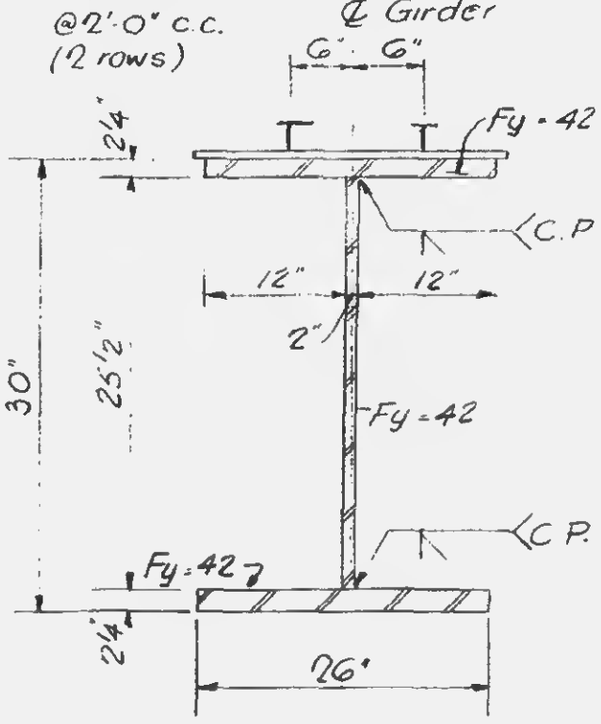

Section a-a

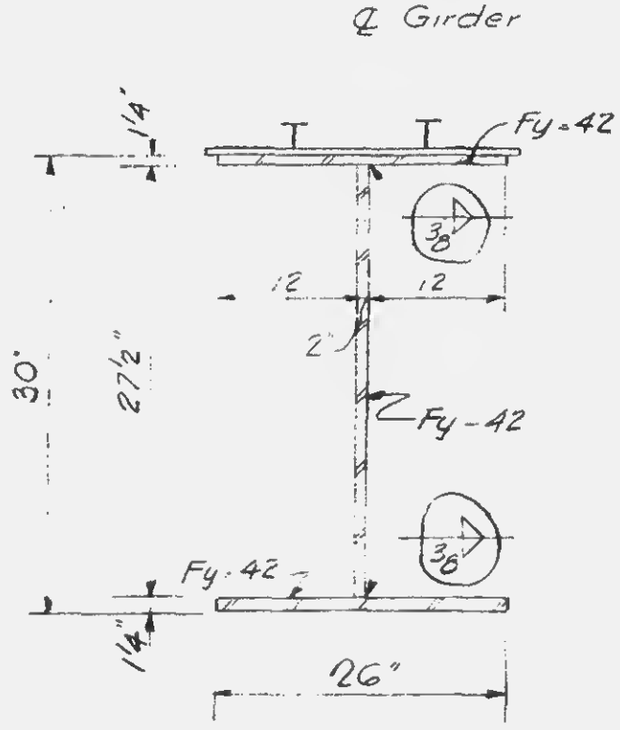

Section b-b

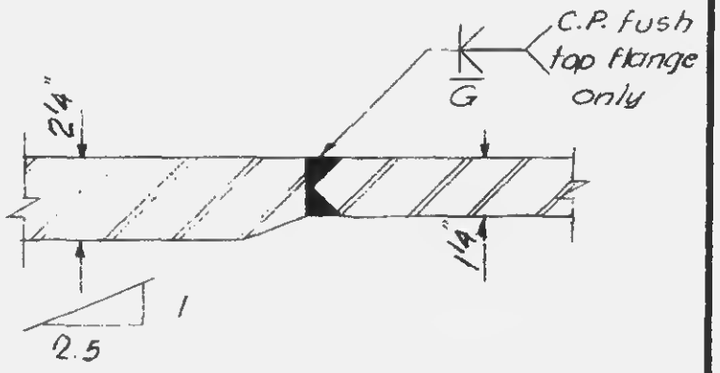

Detail 1 (as shown)
Detail 2 (reflected)

Notes:

1. All welds to be E 70 xx
2. All bolts to be A325 friction type. unless shown
3. Col cap PL Det. similar to Det 104 (10-JK2-7)

LICENSED PROFESSIONAL ENGINEER
LESLIE E. ROBERTSON
No. 34360
UNIVERSITY OF THE STATE OF NEW YORK

DRAWN A.F.
REVIEWED E.L.

12-JK2-96