SKILLING, HELLE, CHRISTIANSEN, ROBERTSON — Structural & Civil Engineers

PROJECT: THE WORLD TRADE CENTER | TITLE: GIRDER DETAILS | DATE: 4-30-69

REVISIONS

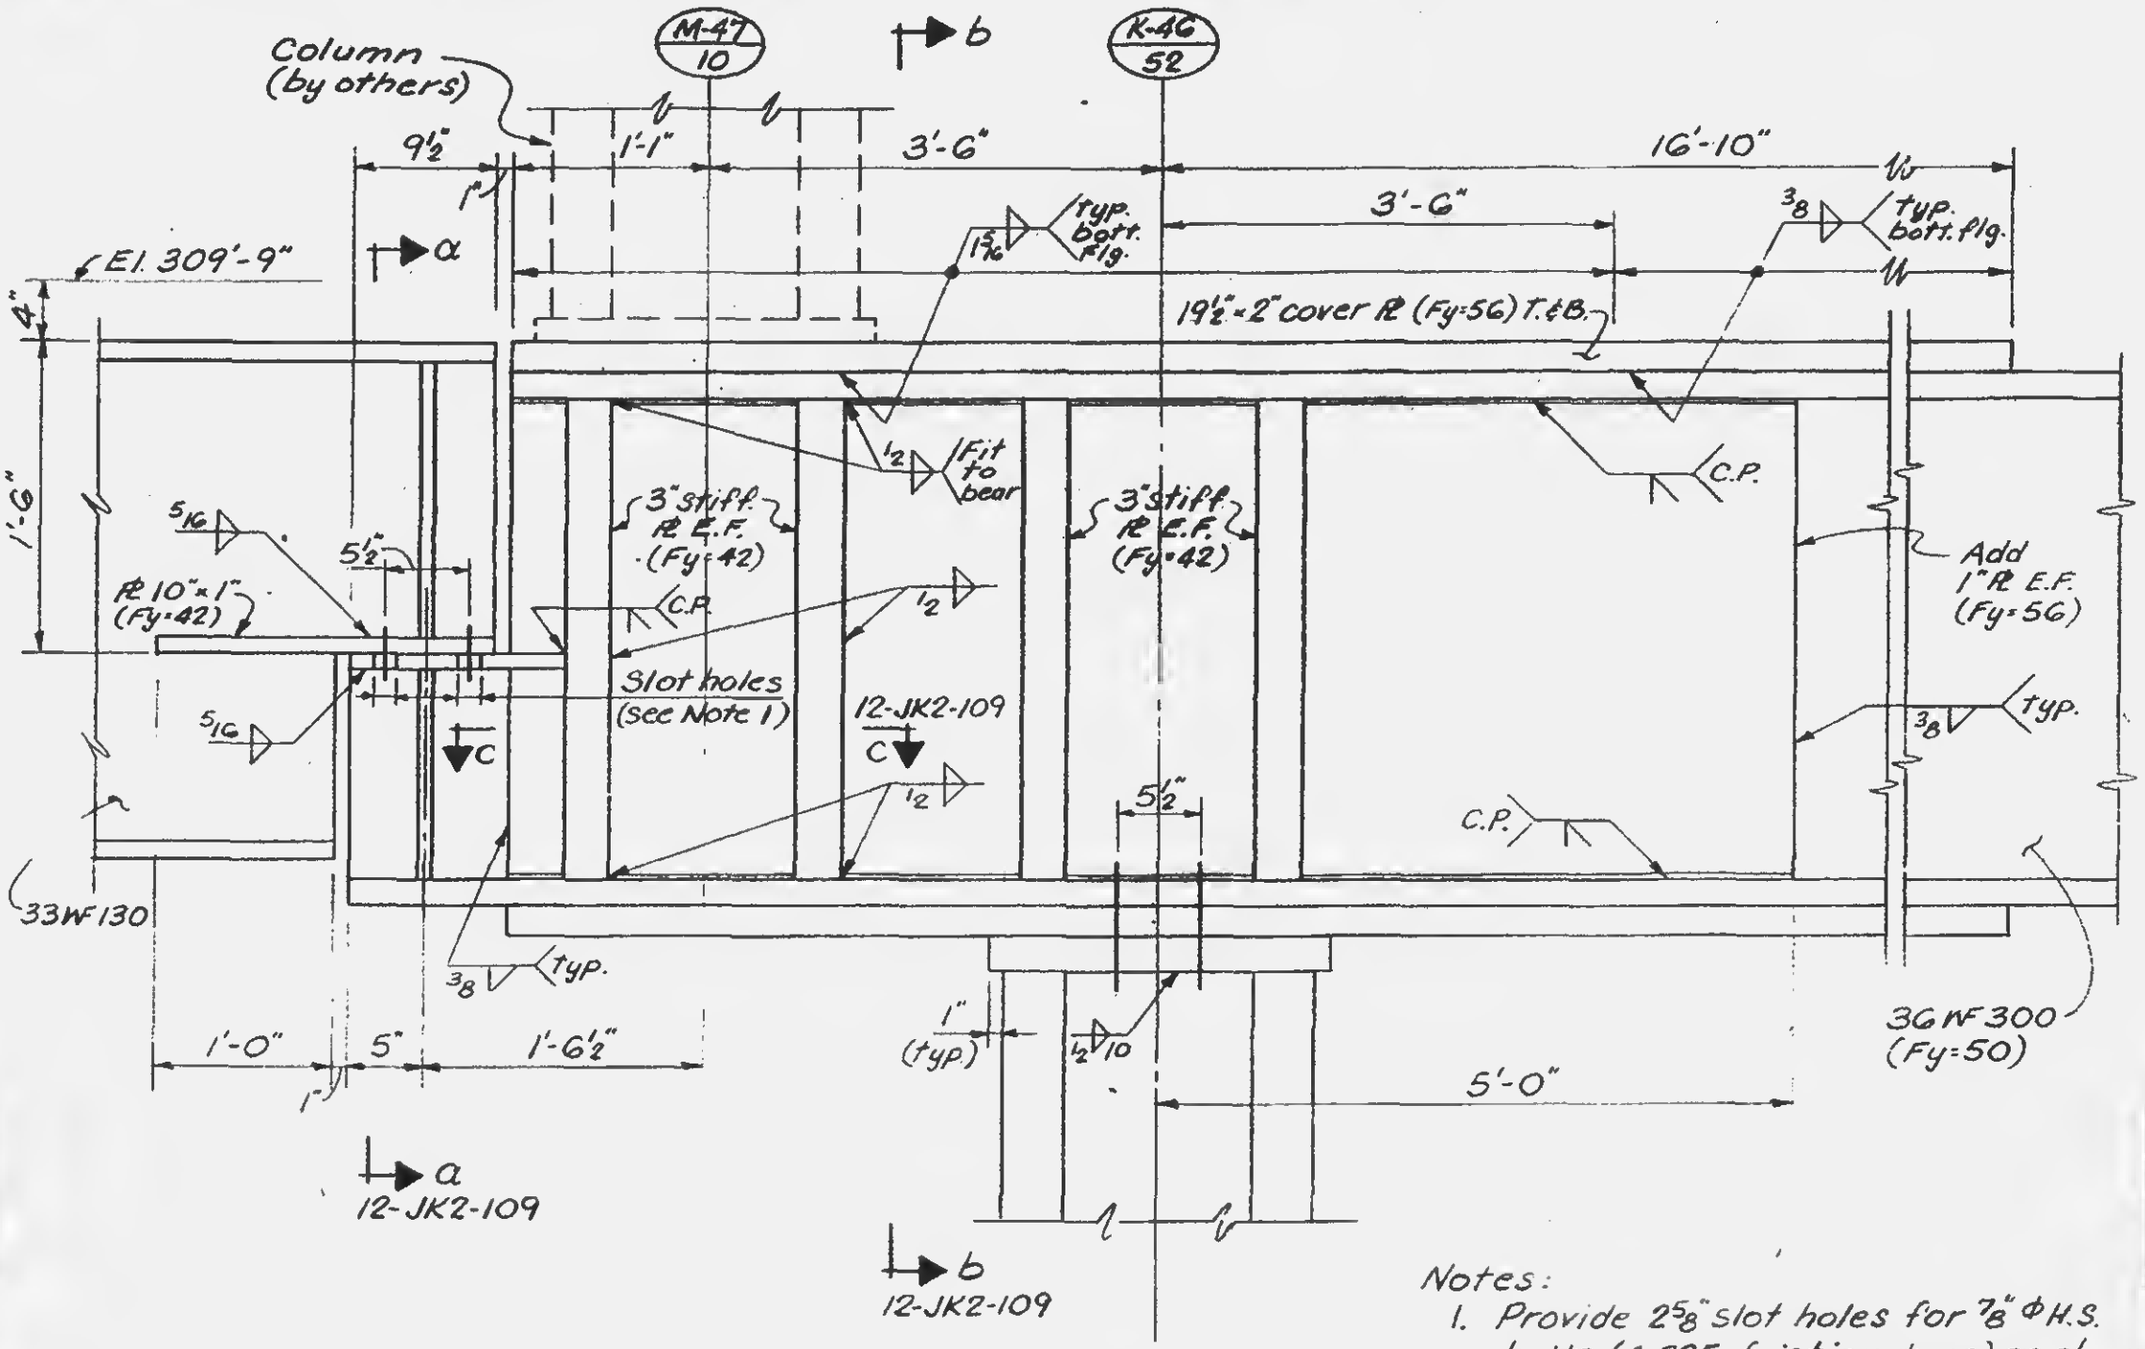

Notes:

1. Provide $2\frac{5}{8}$" slot holes for $\frac{7}{8}$" Φ H.S. bolts (A-325 friction type) as shown. Tighten bolts after pouring concrete to the strip of const jt. as shown on Plan.
2. All welds to be E70xx.
3. Provide washers $2\frac{1}{2} \times \frac{5}{8}$ (sq. or round) with Fy=50 ksi for all bolts over slot holes.

LICENSED PROFESSIONAL ENGINEER — LESLIE E. ROBERTSON — No. 34360 — UNIVERSITY OF THE STATE OF NEW YORK

DESIGNED

DRAWN: S.C.

REVIEWED: E.L.

12-JK2-108