PROJECT [illegible]

TITLE GIRDER JAN CONNECTION TO PIER


DATE 6-7-68

REVISIONS


7-19-68

9-4-68

1-8-69

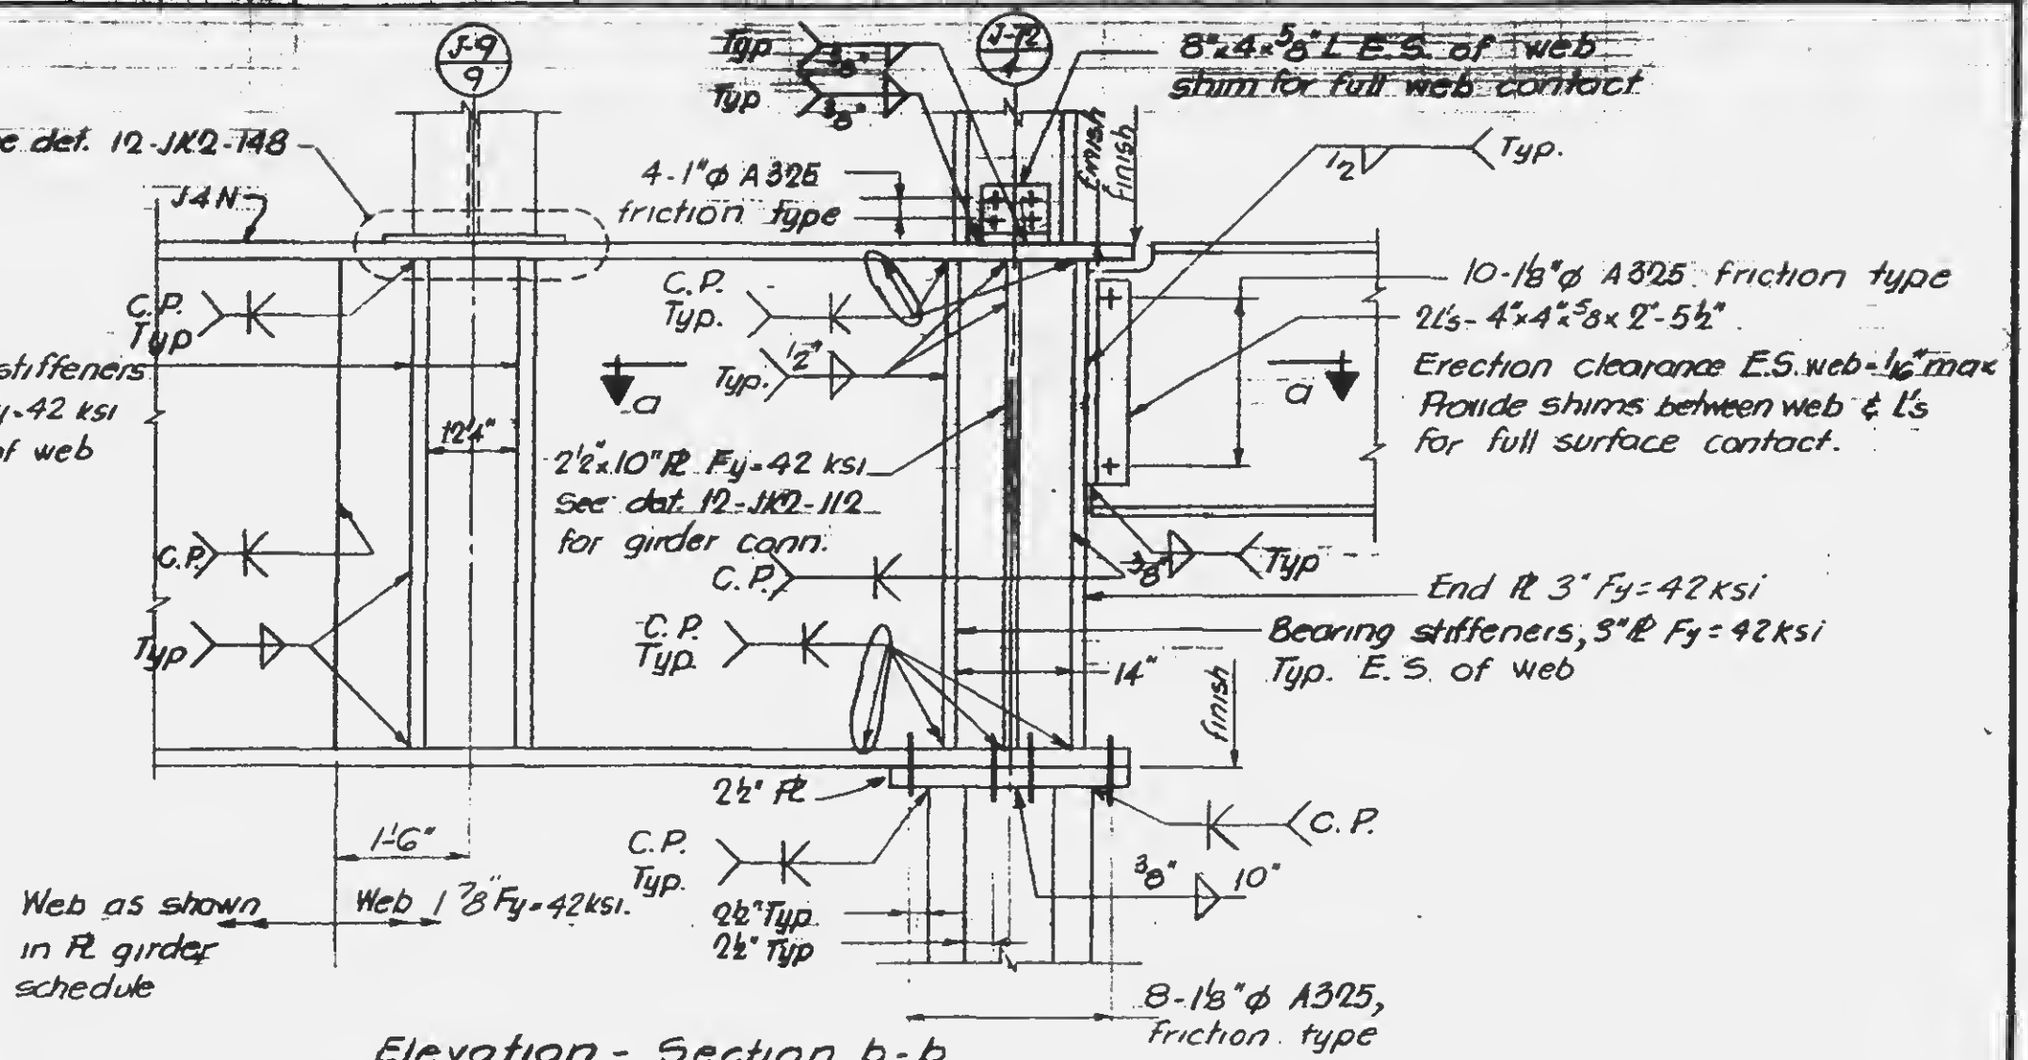

Elevation - Section b-b

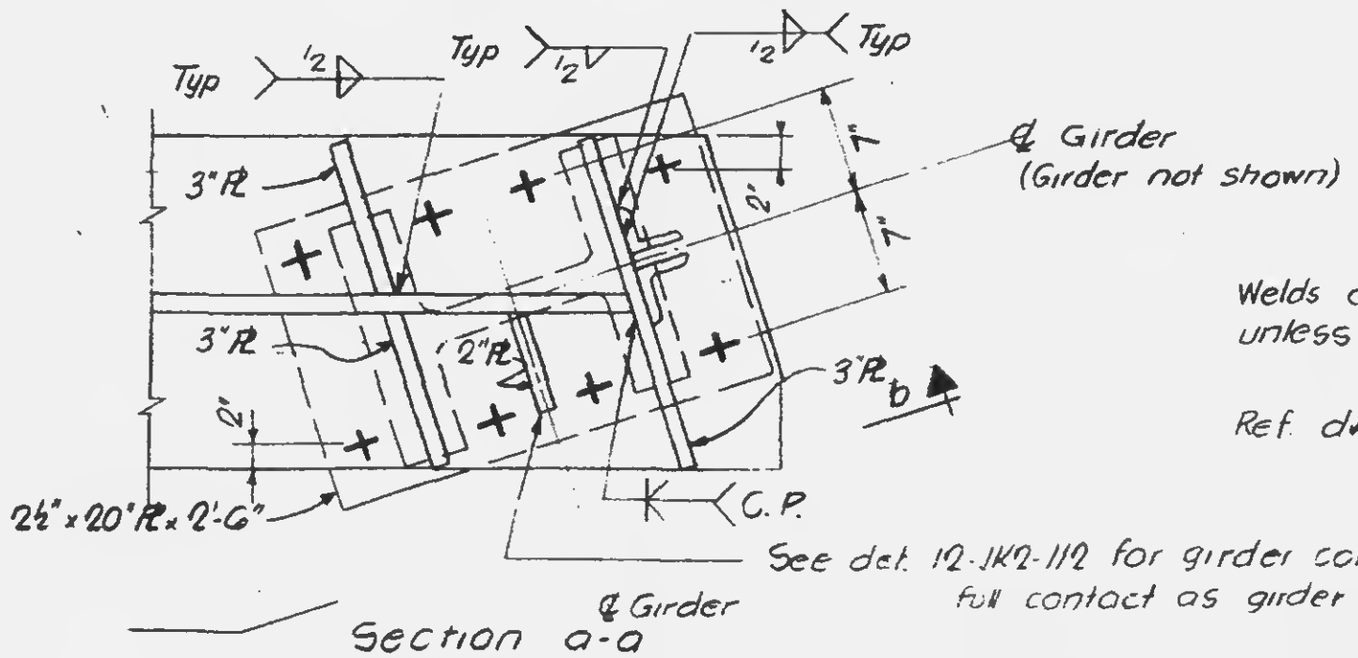

Section a-a

Welds are AISC minimum unless otherwise shown

Ref. dwgs: 12-JK2-102, SJ-76

LICENSED PROFESSIONAL ENGINEER
LESLIE E. ROBERTSON
No. 34360
UNIVERSITY OF THE STATE OF NEW YORK

DRAWN
A.F.

REVIEWED
E.L.

12-JK2-138