SKILLING, HELLE, CHRISTIANSEN, ROBERTSON — Structural & Civil Engineers

PROJECT THE WORLD TRADE CENTER | TITLE DETAIL OF BEAMS ADJACENT TO ESCALATOR | DATE 9-13-68

REVISIONS
5-29-69
2-11-70

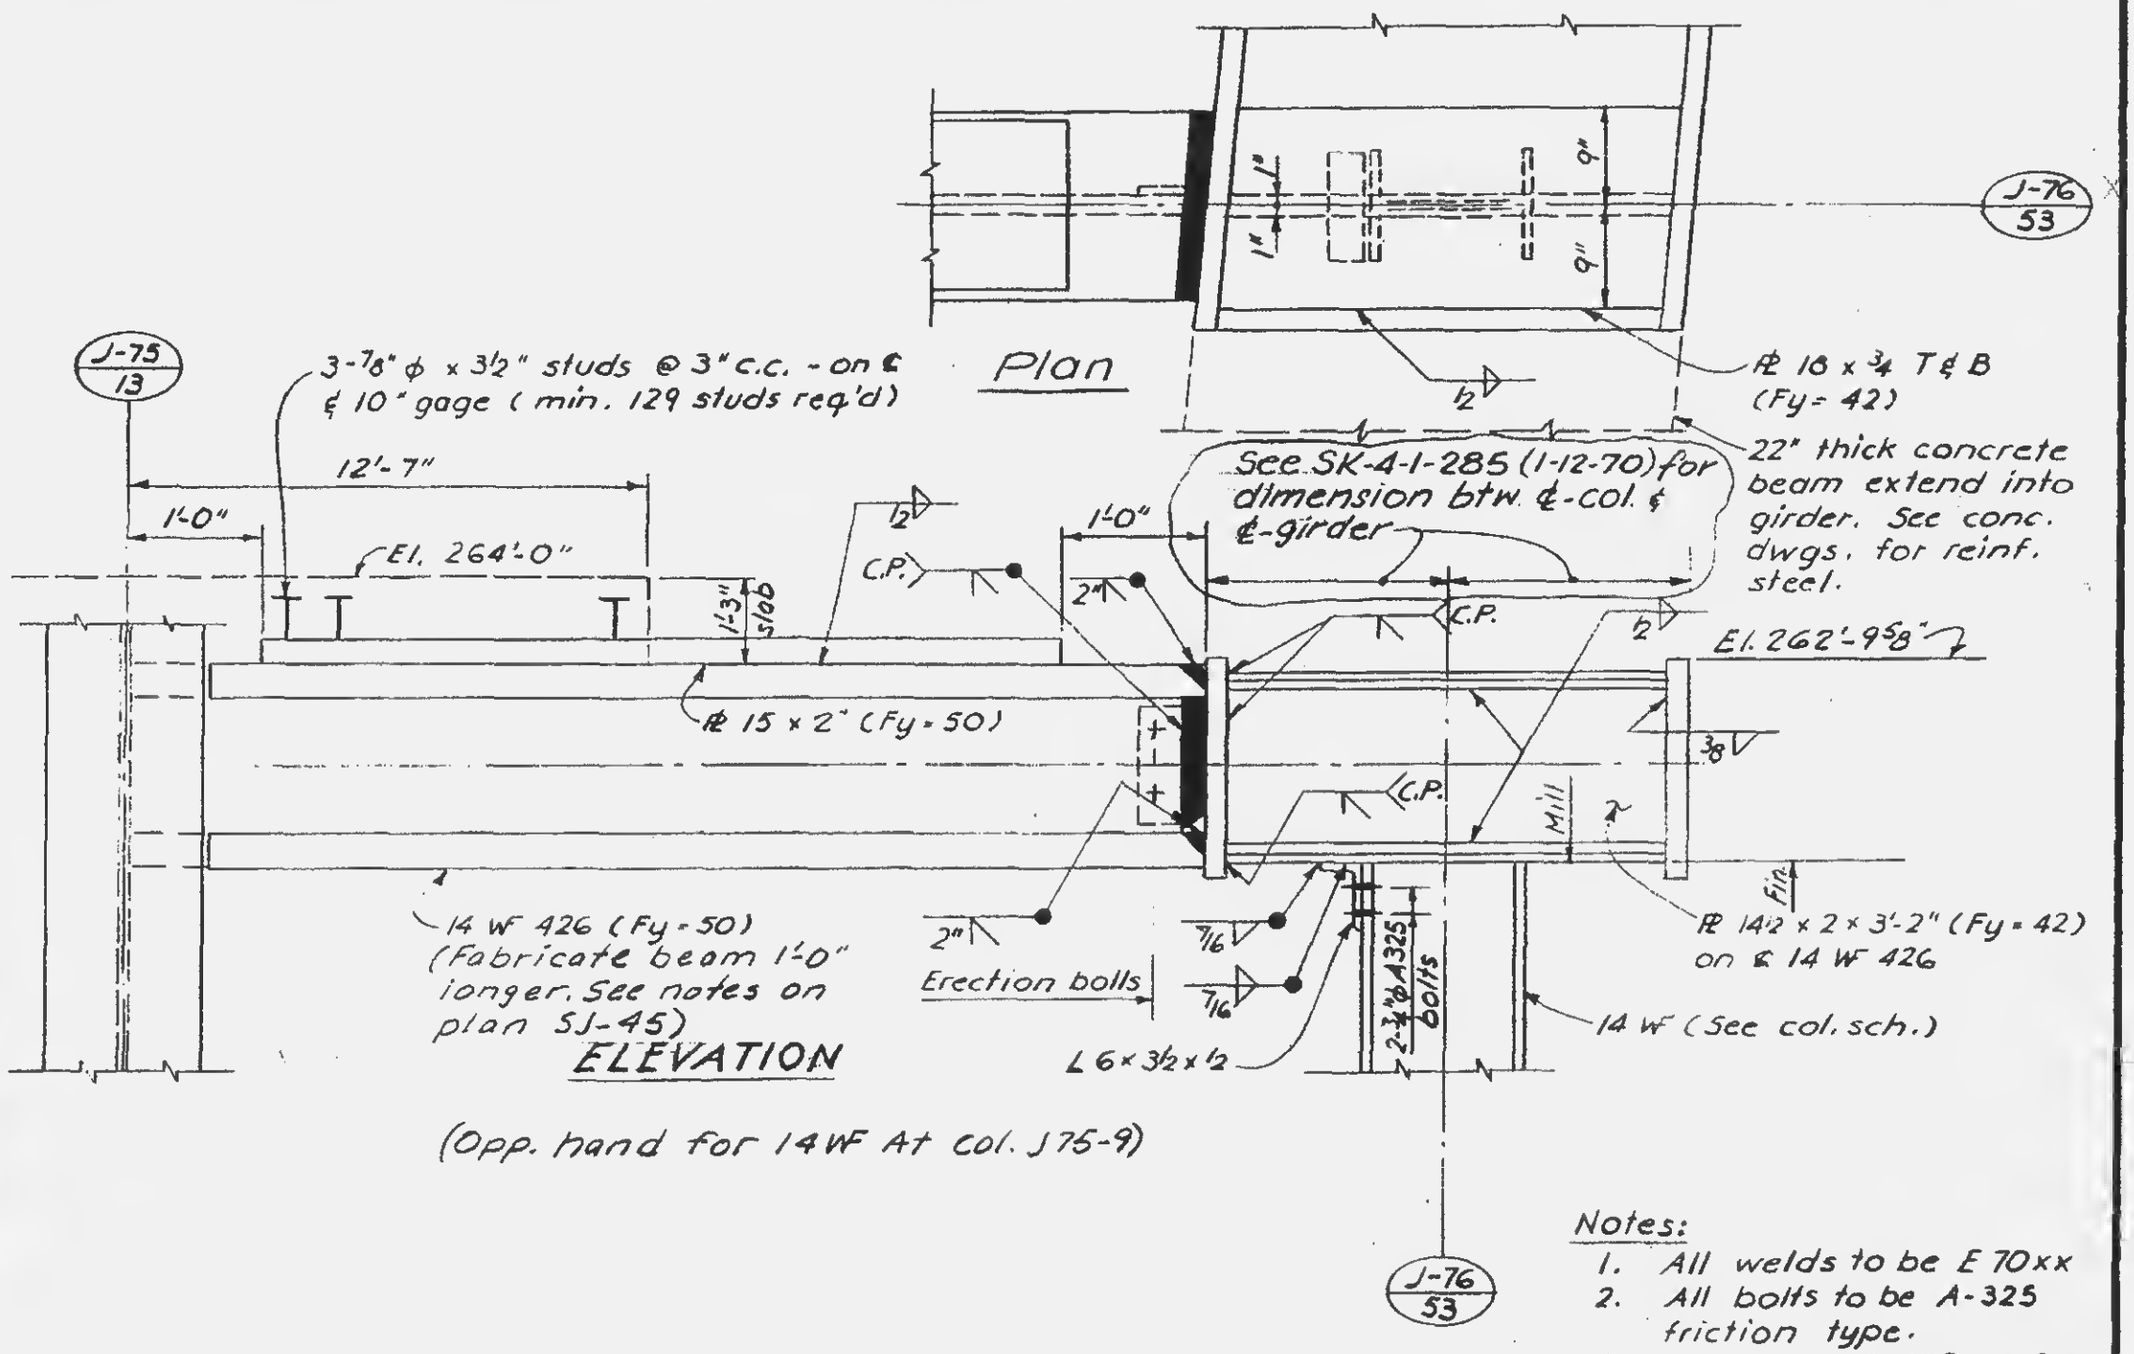

ELEVATION

(Opp. hand for 14WF At col. J75-9)

Notes:
1. All welds to be E 70xx
2. All bolts to be A-325 friction type.
3. See dwg. 12-JK2-152 for horizontal girder.
4. See also, Dwg SK-4-1-285 (1-12-70) (Change No. 533.061)

LICENSED PROFESSIONAL ENGINEER — LESLIE E. ROBERTSON — No. 34360 — STATE OF NEW YORK

DESIGNED
DRAWN S.C.
REVIEWED E.L.

12-JK2-153