SKILLING, HELLE, CHRISTIANSEN, ROBERTSON — Structural & Civil Engineers

PROJECT: THE WORLD TRADE CENTER | TITLE: DETAIL OF BEAMS ADJACENT TO STAIRWAY | DATE: 9-13-68

REVISIONS

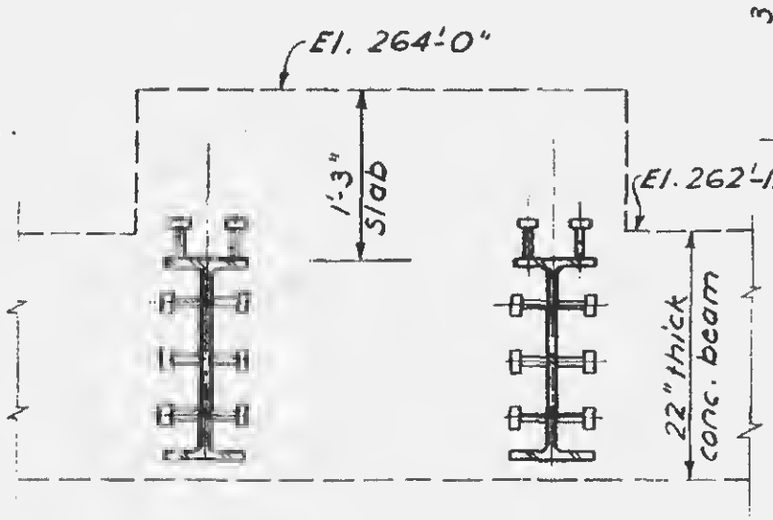

Section a-a

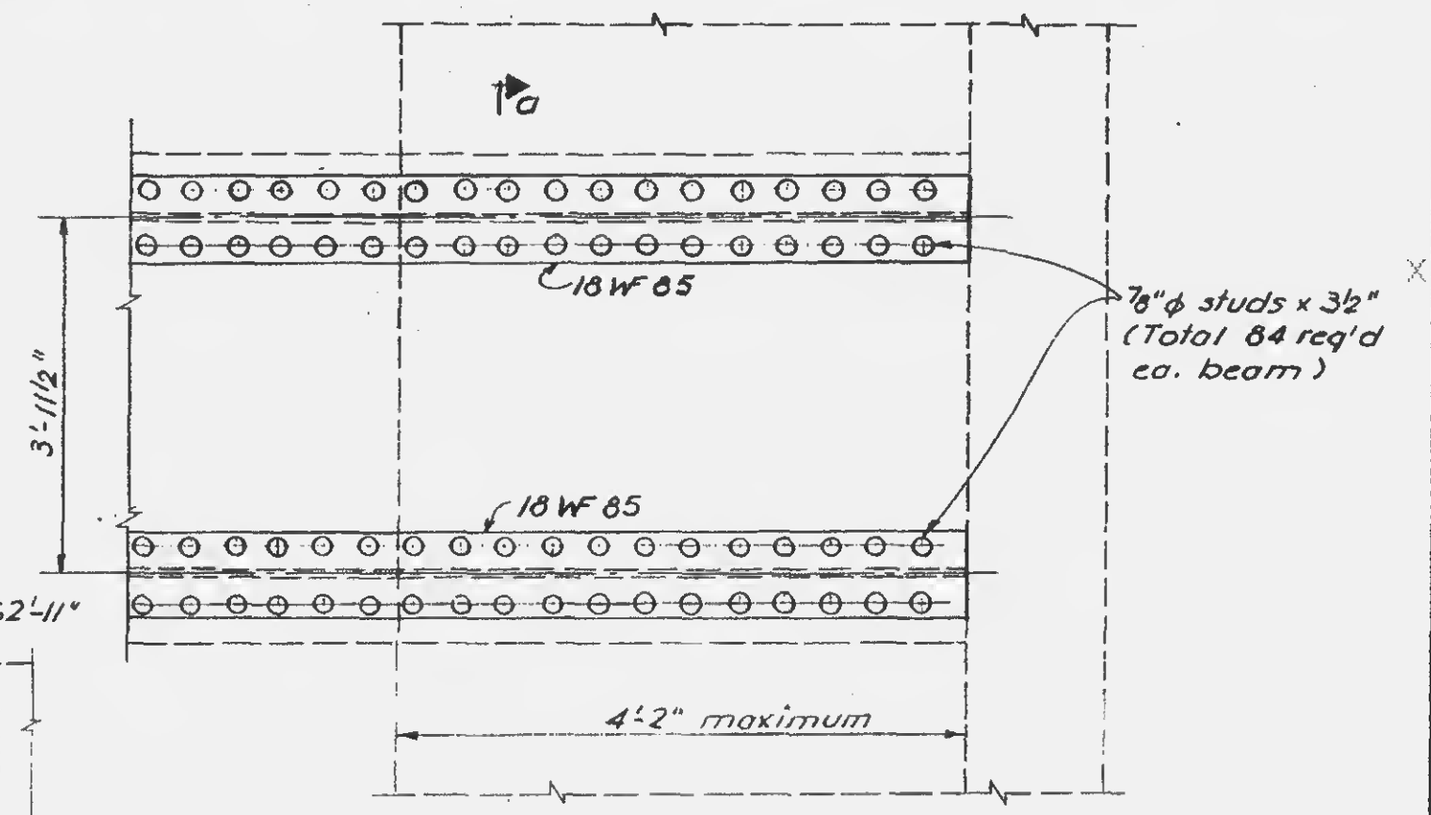

a — Plan

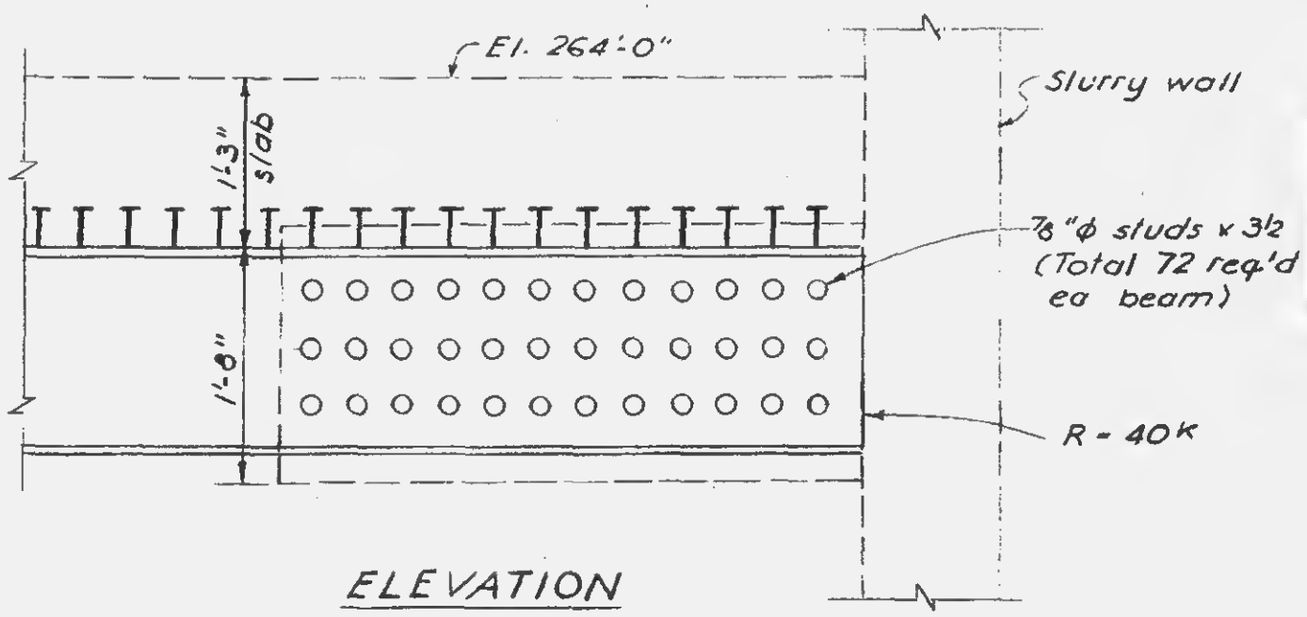

ELEVATION

Notes:
1. Fabricate beams one foot longer. See notes on SJ-45.

LICENSED PROFESSIONAL ENGINEER — LESLIE E. ROBERTSON — No. 34360 — UNIVERSITY OF THE STATE OF NEW YORK

DESIGNED

DRAWN

REVIEWED

12-JK2-154