SKILLING, HELLE, CHRISTIANSEN, ROBERTSON — Structural & Civil Engineers

PROJECT THE WORLD TRADE CENTER | TITLE DETAIL OF PLATE GIRDER | DATE 9-18-68

REVISIONS

11-5-69 R

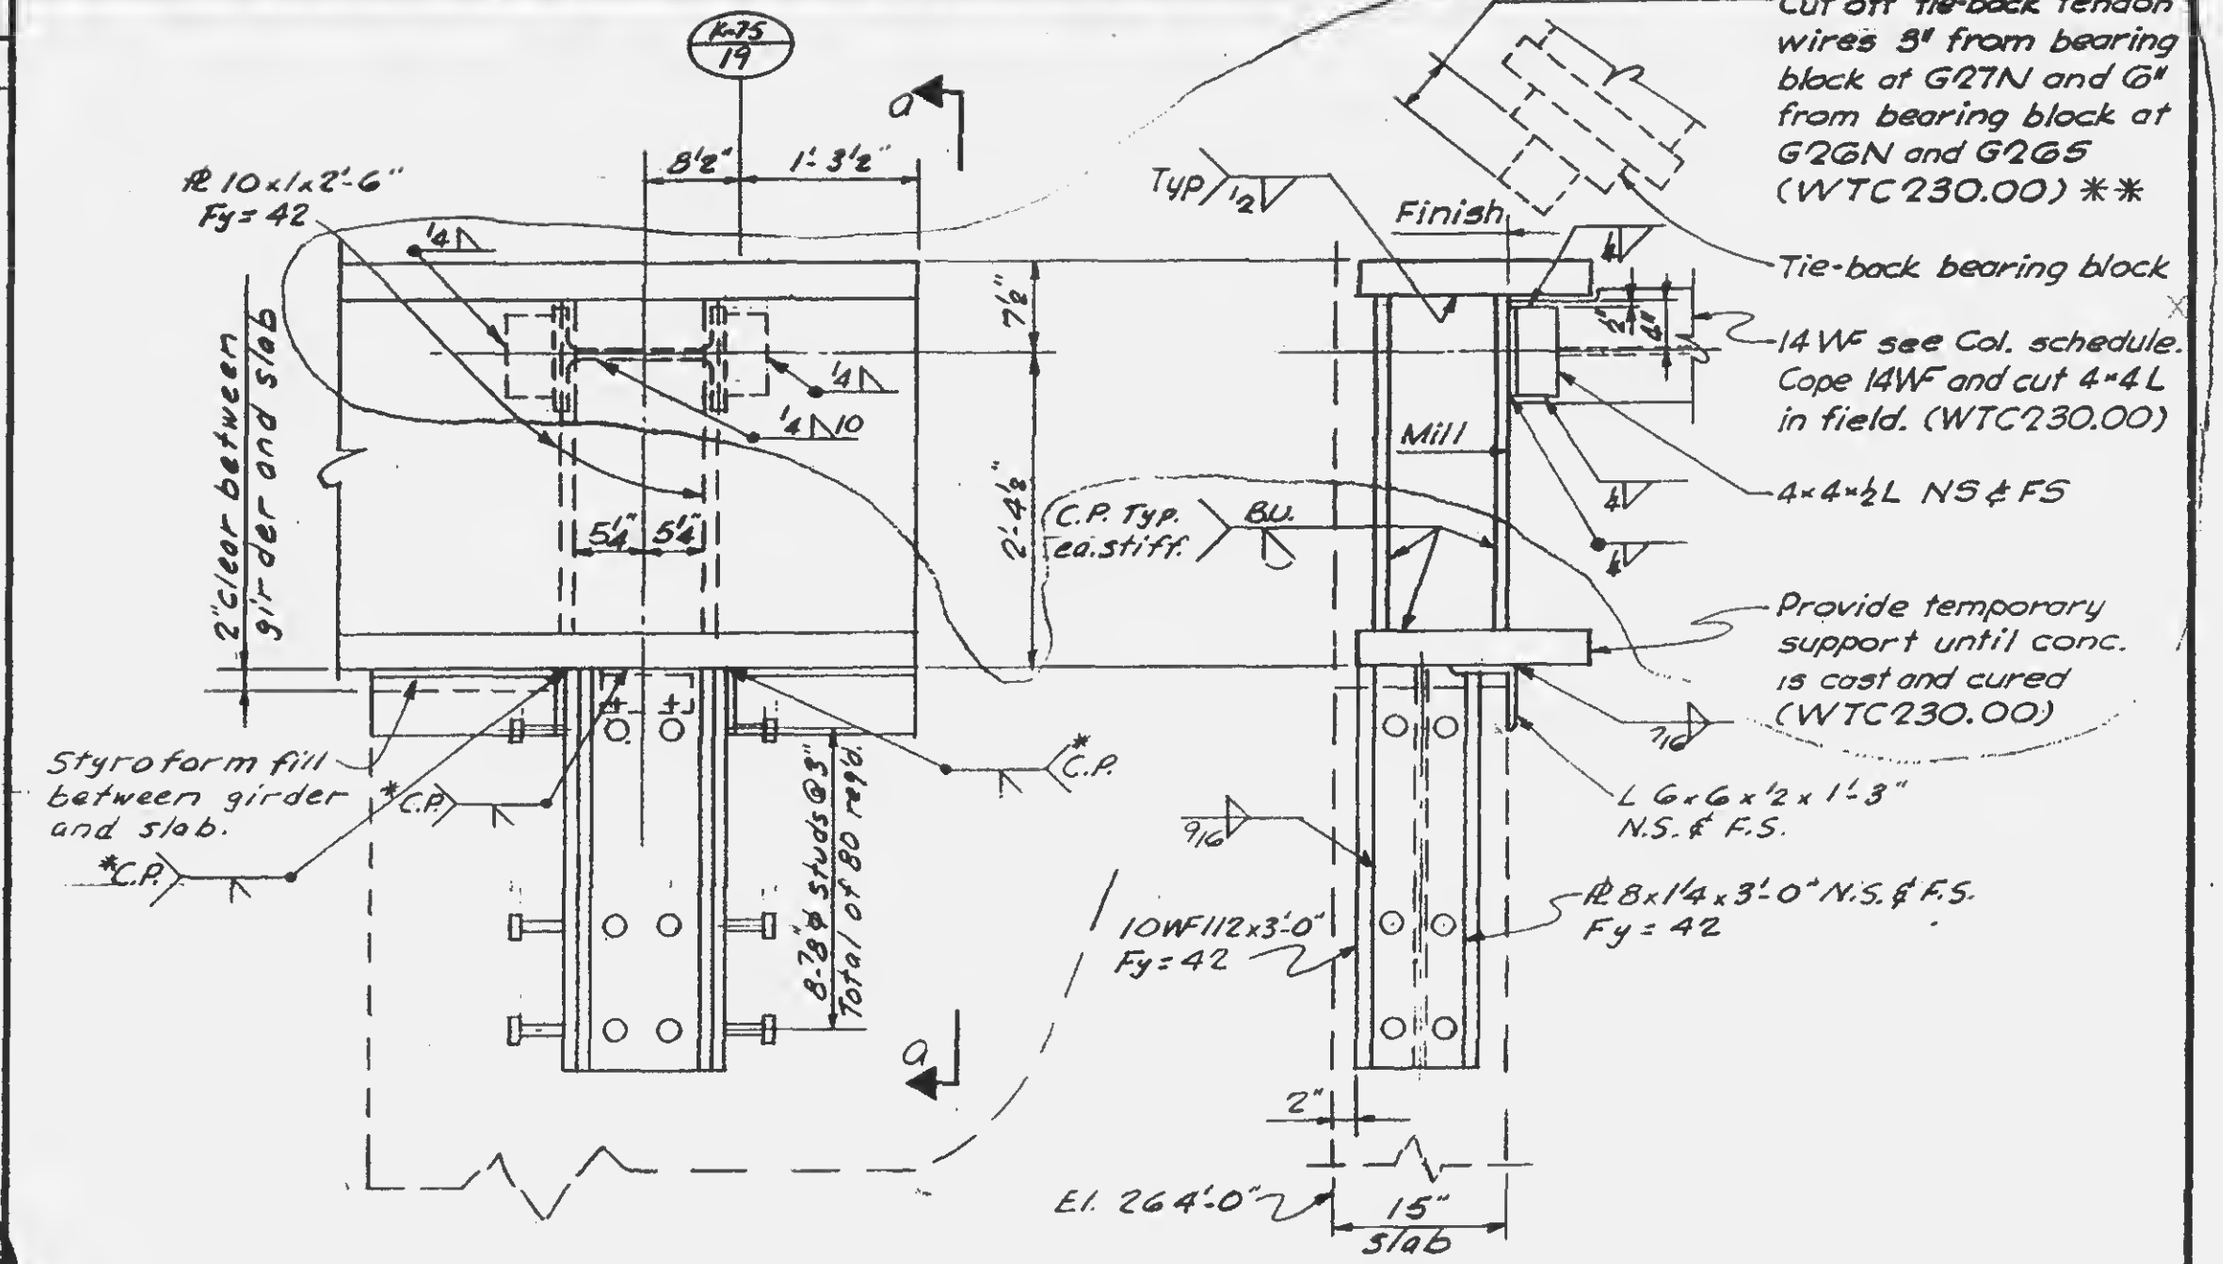

PLAN

Section a-a

*- Shop weld at contractor's option.

**- Cutting procedure shall avoid excess heat in tendon wires.

Note:
1. All welds to be E70 xx.

DETAIL A

LICENSED PROFESSIONAL ENGINEER — LESLIE E. ROBERTSON — No. 34360 — UNIVERSITY OF THE STATE OF NEW YORK

DESIGNED

DRAWN S.C.

REVIEWED E.L.

12-JK2-156