
SKILLING, HELLE, CHRISTIANSEN, ROBERTSON — Structural & Civil Engineers

PROJECT THE WORLD TRADE CENTER | TITLE TEMPORARY STRUCTURE | DATE 10-15-68

REVISIONS
11-11-68
12-3-68

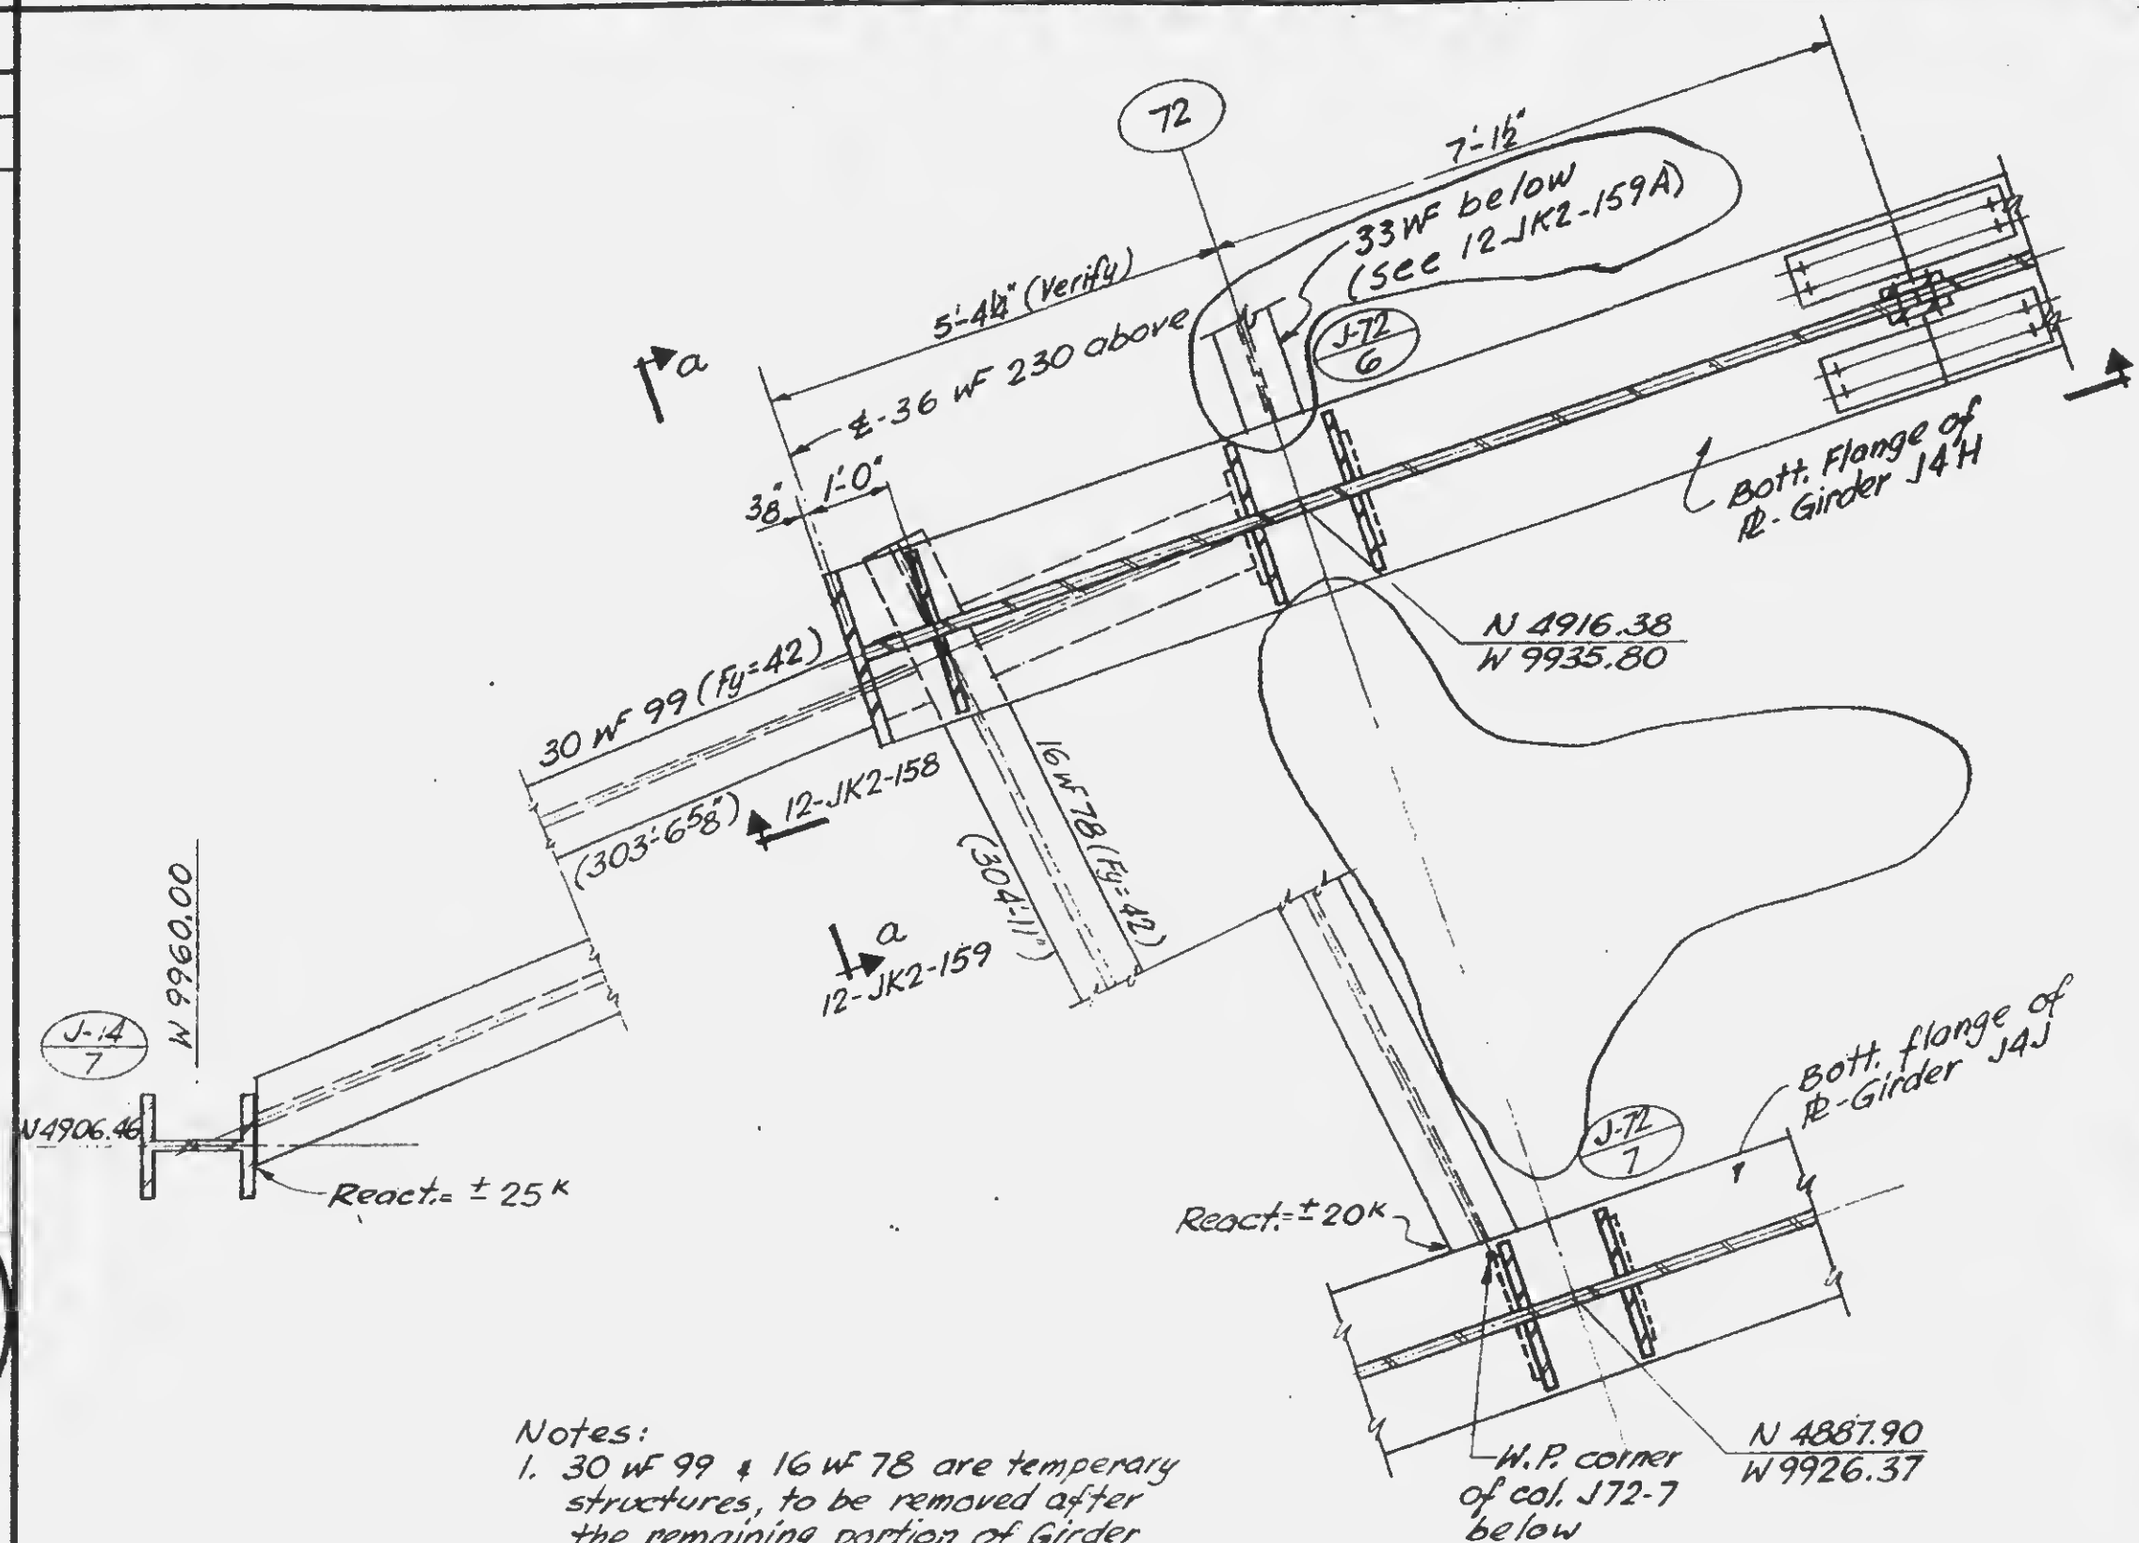

Notes:
1. 30 WF 99 & 16 WF 78 are temperary structures, to be removed after the remaining portion of Girder J4H are properly installed.

LESLIE E. ROBERTSON — LICENSED PROFESSIONAL ENGINEER — No. 34360 — STATE OF NEW YORK

DESIGNED
DRAWN
REVIEWED

12-JK2-157