SKILLING, HELLE, CHRISTIANSEN, ROBERTSON — Structural & Civil Engineers

PROJECT: THE WORLD TRADE CENTER | TITLE: TEMPORARY STRUCTURE | DATE: 10-15-68

REVISIONS
1-8-69

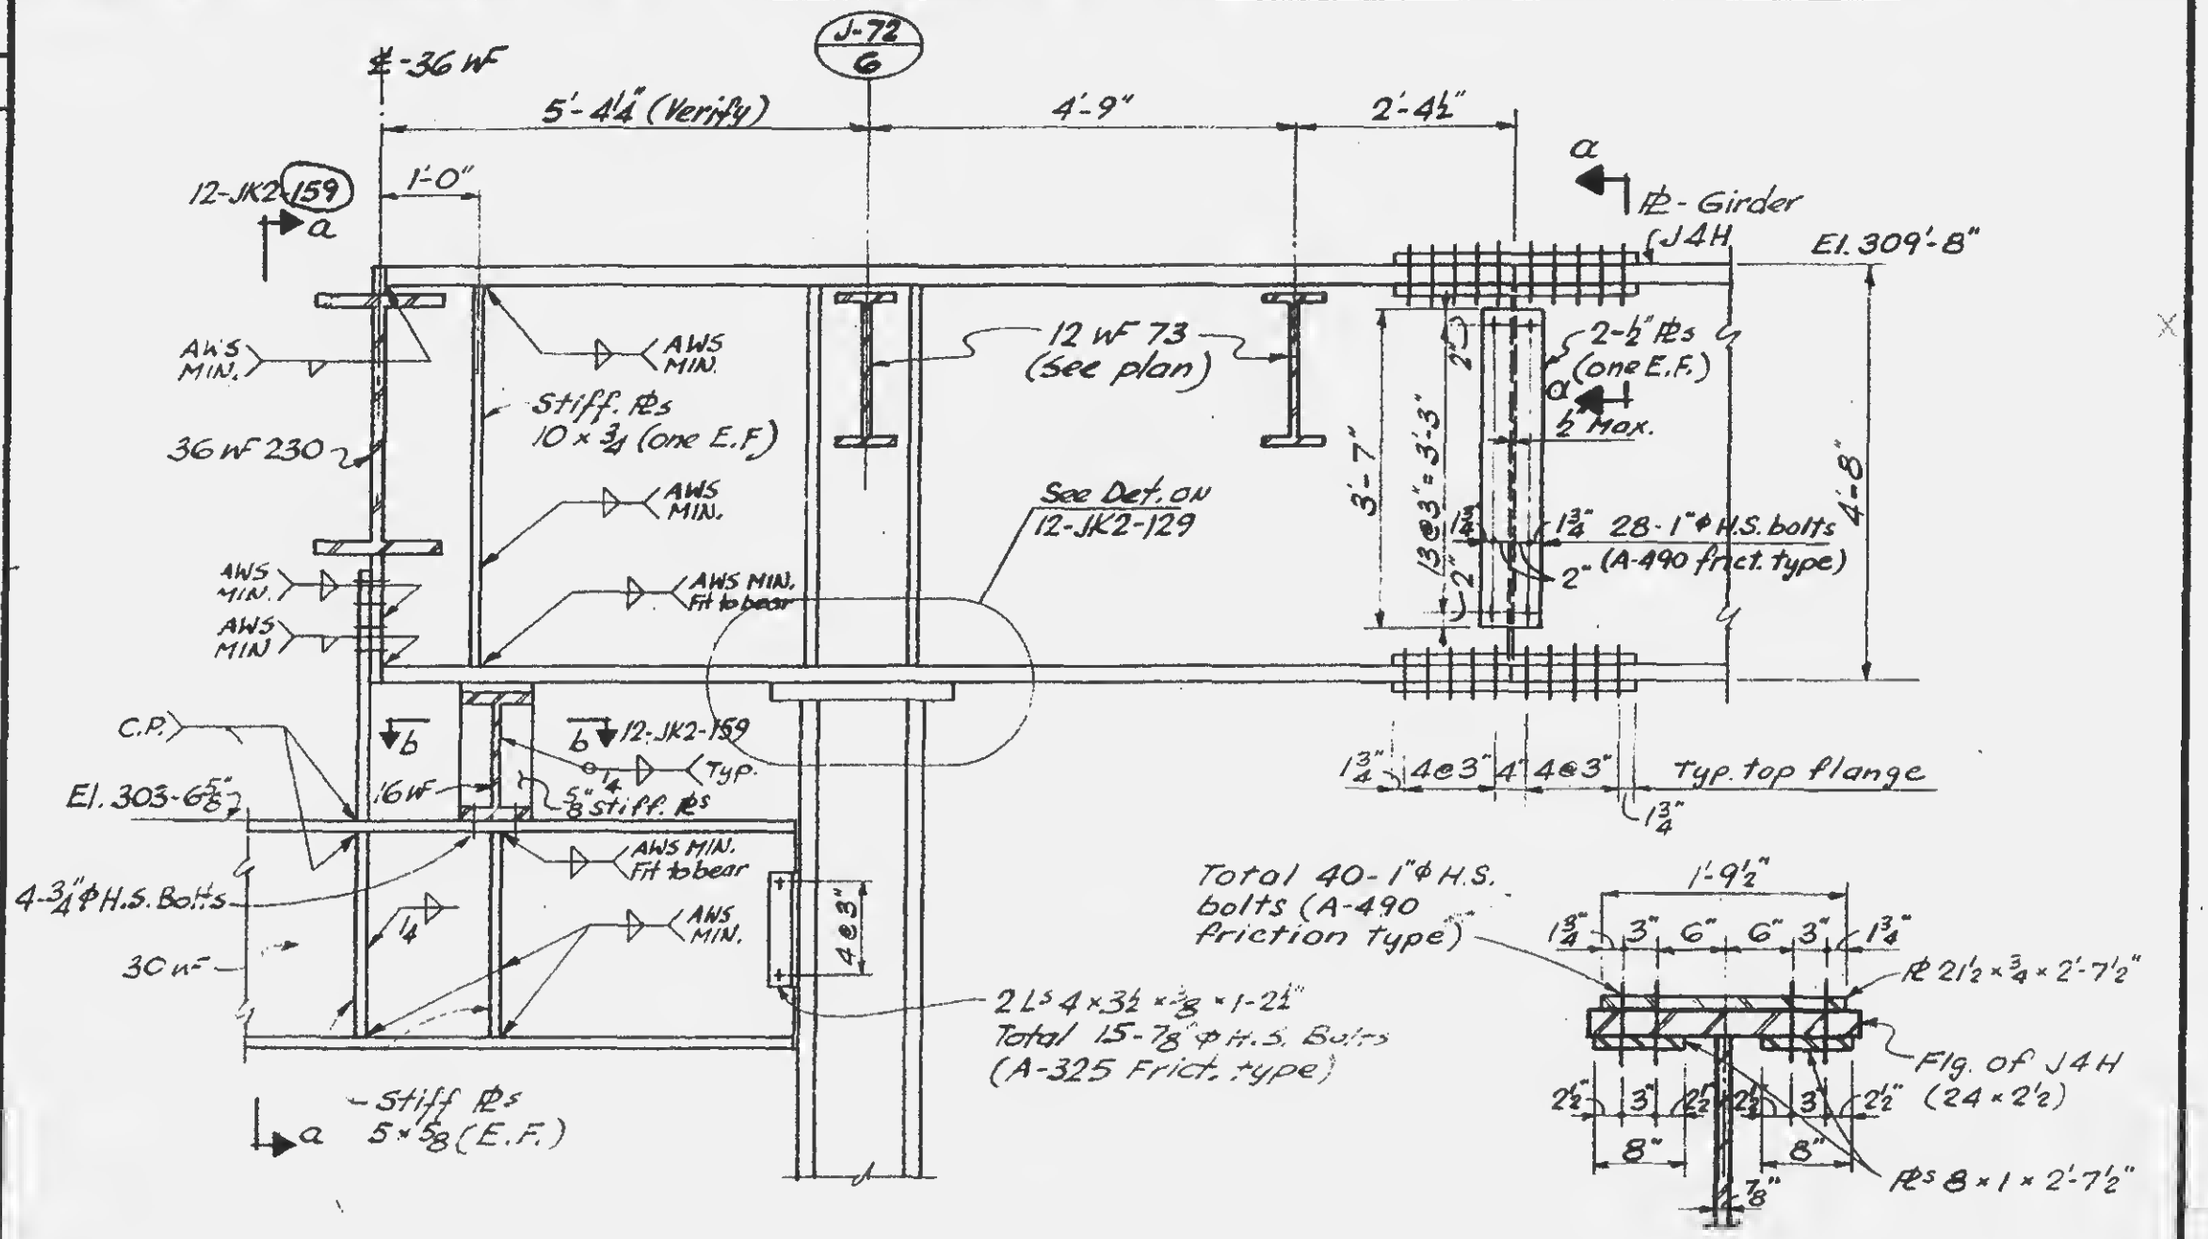

Section a-a
(typ. bottom flange)

Notes:
1. All ℞s to have Fy=42 KSI except as noted.
2. All welds to be E70XX.

LICENSED PROFESSIONAL ENGINEER
LESLIE E. ROBERTSON
No. 24350
UNIVERSITY OF THE STATE OF NEW YORK

DESIGNED

DRAWN
A.F.

REVIEWED
E.L.

12-JK2-158