

SKILLING, HELLE, CHRISTIANSEN, ROBERTSON — Structural & Civil Engineers

PROJECT: THE WORLD TRADE CENTER | TITLE: DETAILS OF PLATE GIRDER | DATE: 9-17-69

REVISIONS
4-8-70

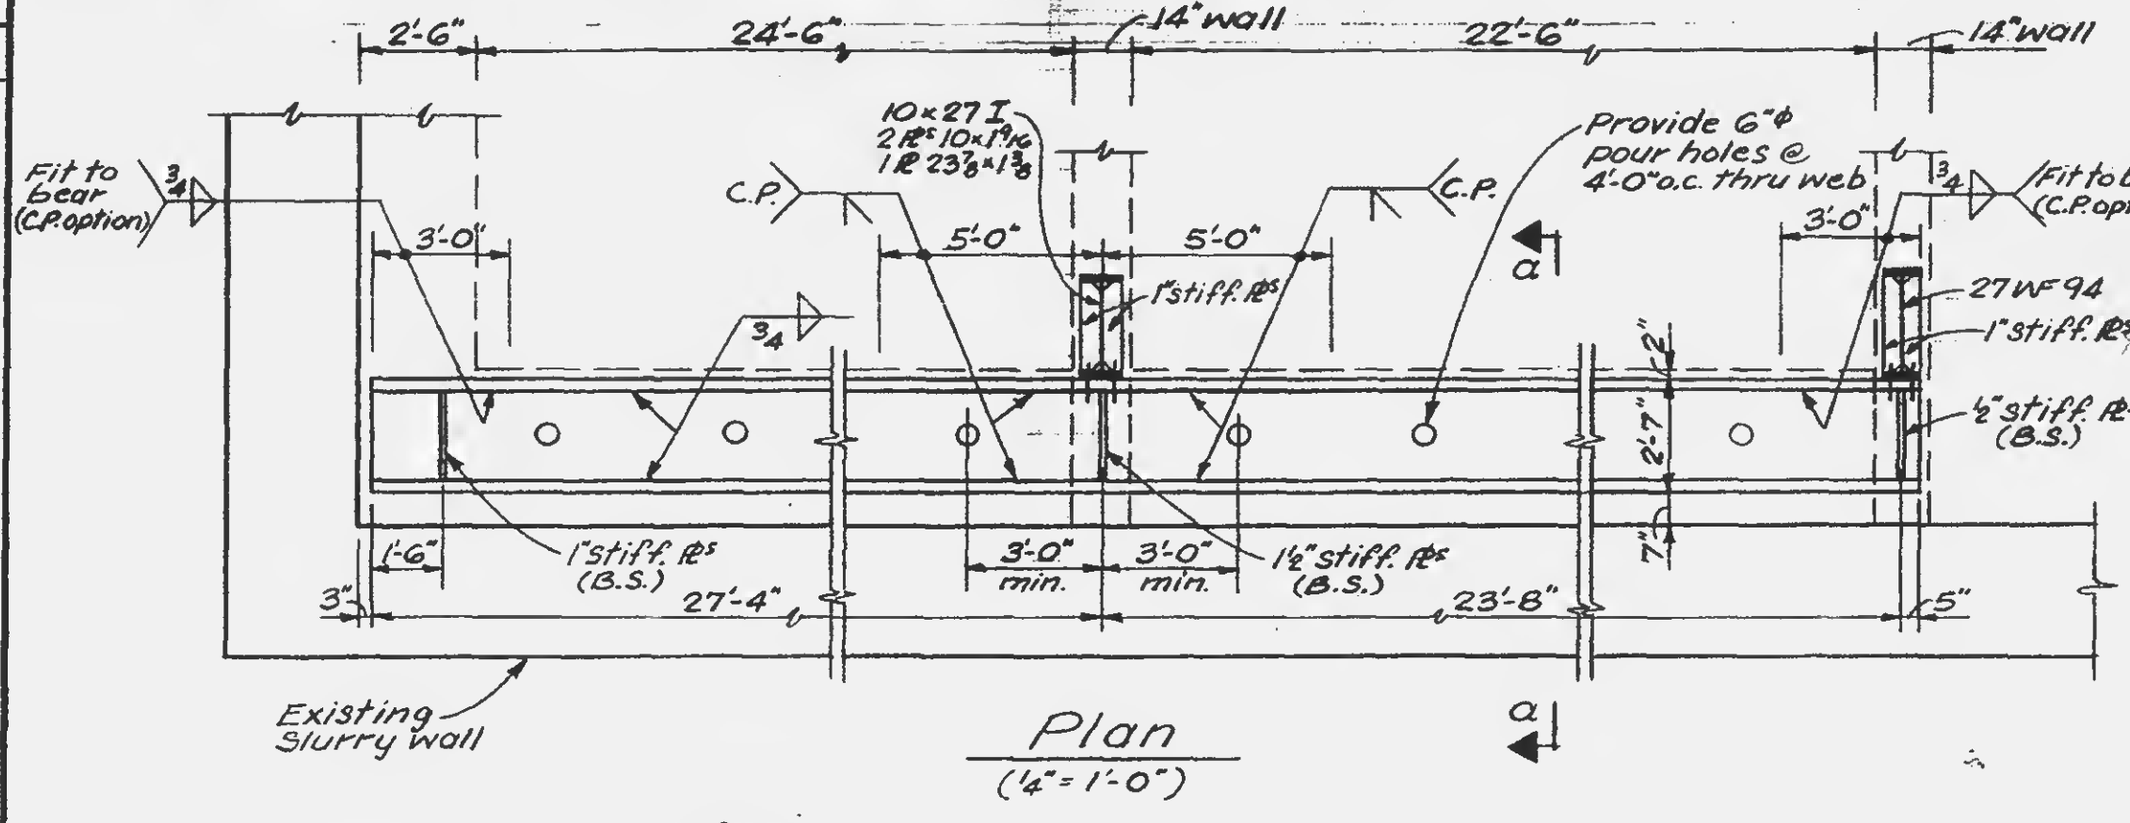

Plan
(1/4" = 1'-0")

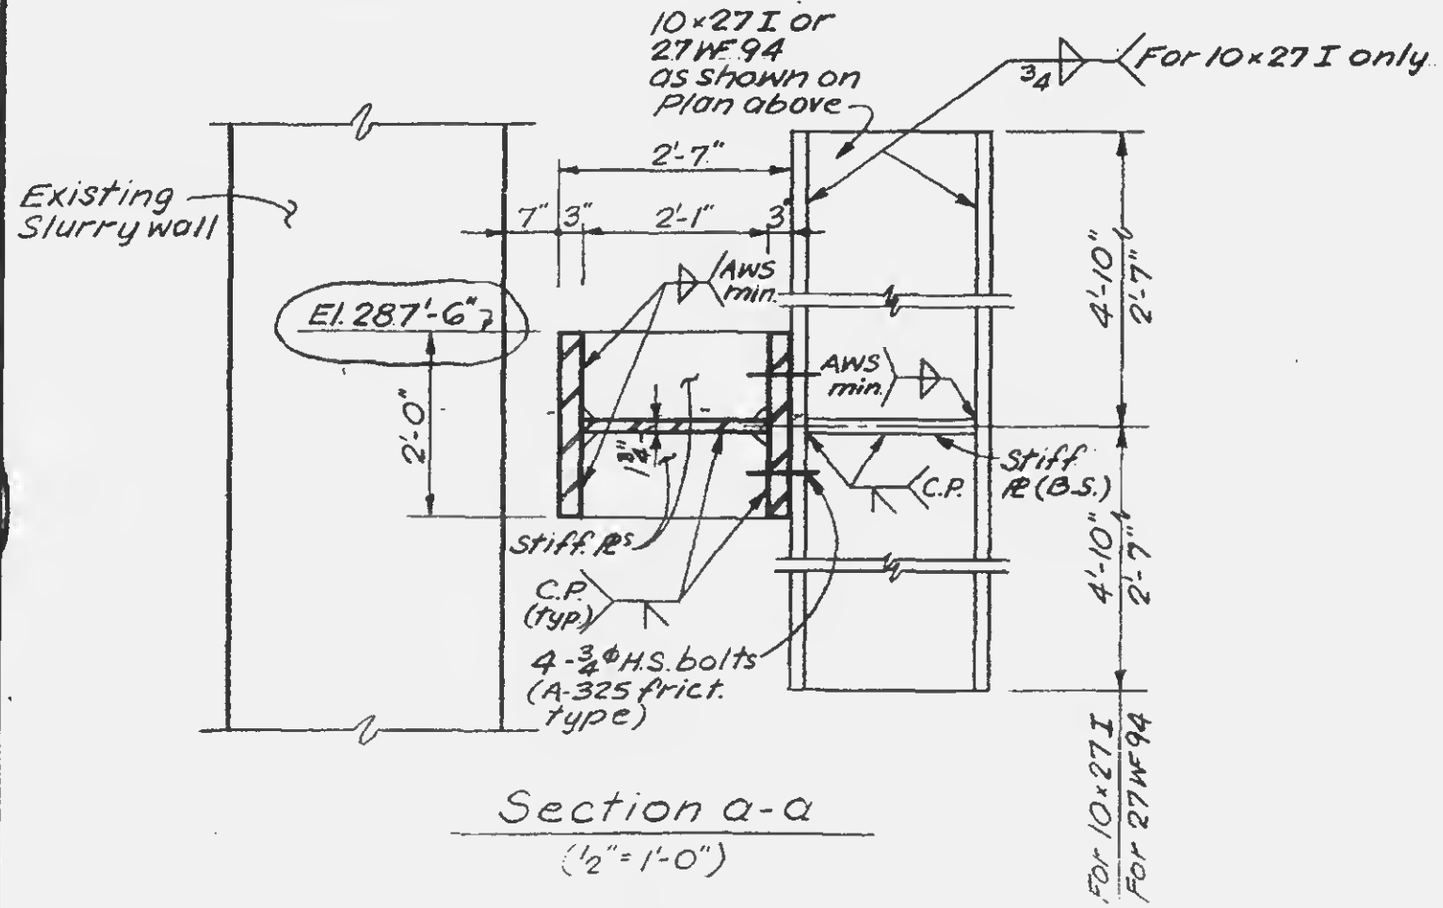

Section a-a
(1/2" = 1'-0")

Notes:
1. All material shown to hove Fy = 42 ksi.
2. All welds to be E70xx

LICENSED PROFESSIONAL ENGINEER
LESLIE E. ROBERTSON
No. 34360
UNIVERSITY OF THE STATE OF NEW YORK

DESIGNED
DRAWN S.C.
REVIEWED E.L.

12-JK2-176