
SKILLING, HELLE, CHRISTIANSEN, ROBERTSON — Structural & Civil Engineers

PROJECT: THE WORLD TRADE CENTER | TITLE: DETAIL FOR "NOTCHING" BEAM ALREADY IN PLACE | DATE: 1-23-69

(Per PNYA Change Order 433.013)

REVISIONS

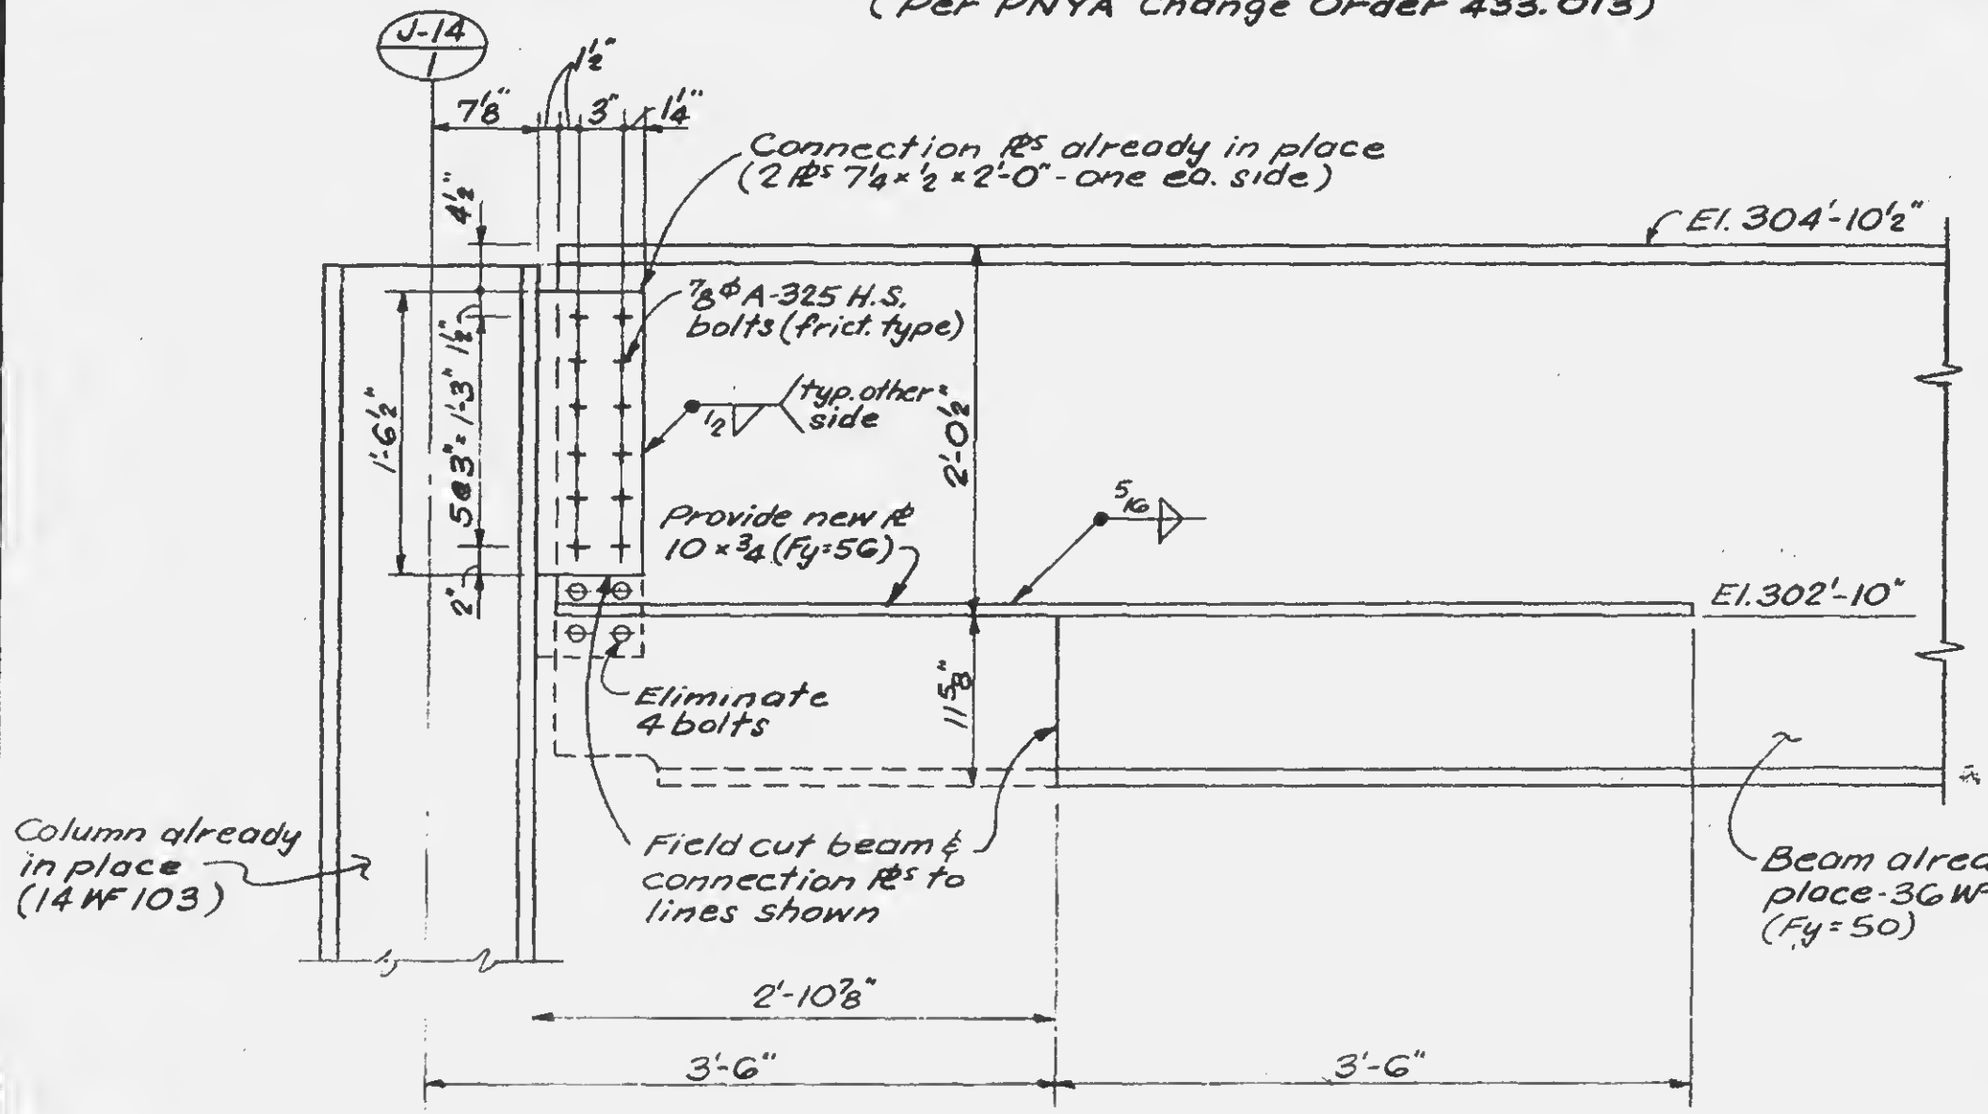

Location of beam — Zone J-3 (street level) East of column J14-1 as shown on Dwg. SJ-93

Notes:

1. All field work to be carried out under contract WTC-230.00 and to be completed before any concreting work in this area.
2. All welds to be E70xx.

LICENSED PROFESSIONAL ENGINEER — LESLIE E. ROBERTSON — No. 34360 — UNIVERSITY OF THE STATE OF NEW YORK

DESIGNED

DRAWN S.C.

REVIEWED E.L.

12-JK2-199