SKILLING, HELLE, CHRISTIANSEN, ROBERTSON — Structural & Civil Engineers

PROJECT THE WORLD TRADE CENTER | TITLE CONSTRUCTION JOINT DETAIL | DATE 12-3-68

REVISIONS

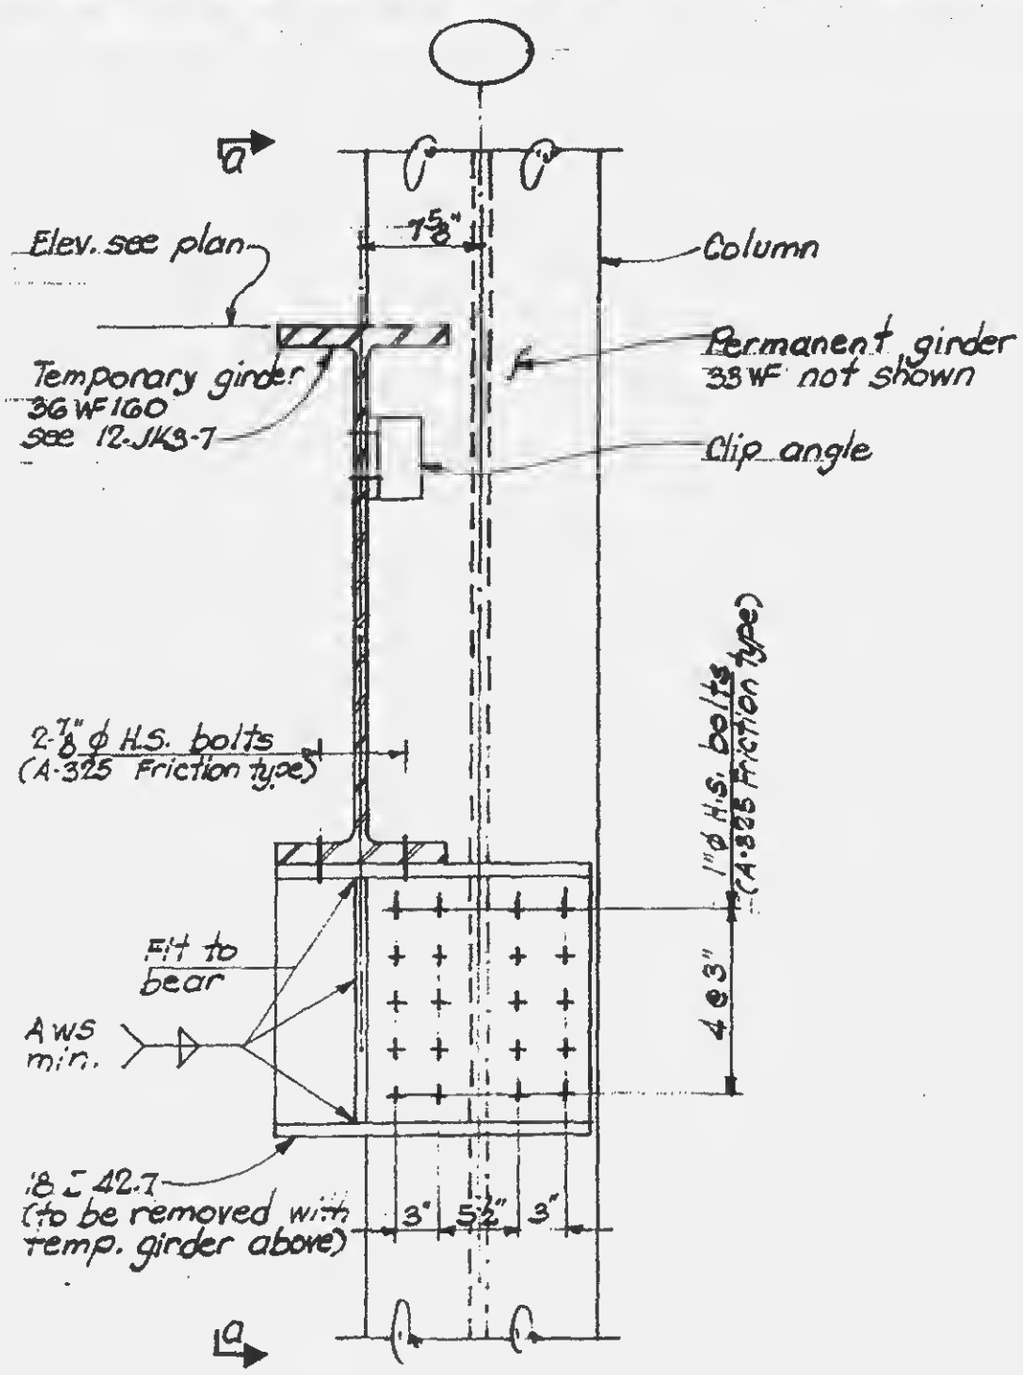

ELEVATION

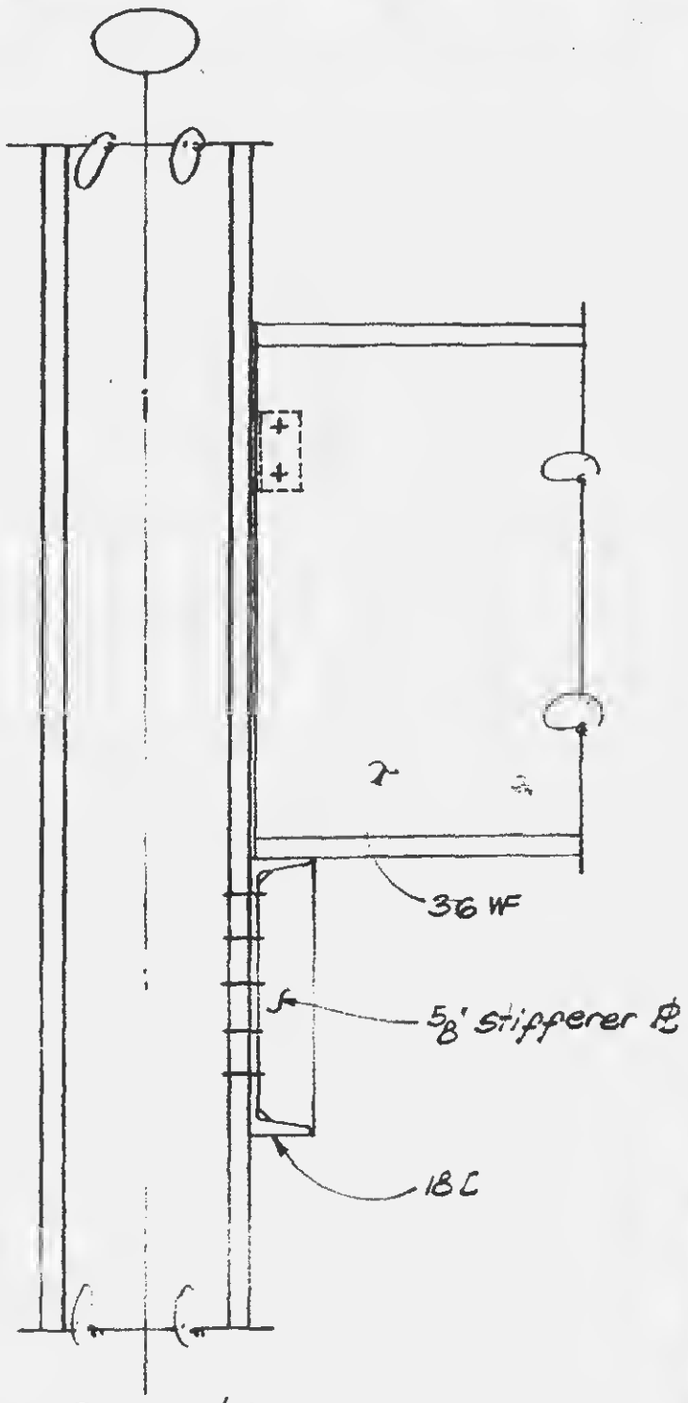

Section a-a



DESIGNED

DRAWN

REVIEWED

12-JK3-8