
SKILLING, HELLE, CHRISTIANSEN, ROBERTSON — Structural & Civil Engineers

PROJECT: THE WORLD TRADE CENTER | TITLE: UTILITY SUPPORTS ALONG EAST PERIMETER WALL | DATE: 12-17-68

REVISIONS

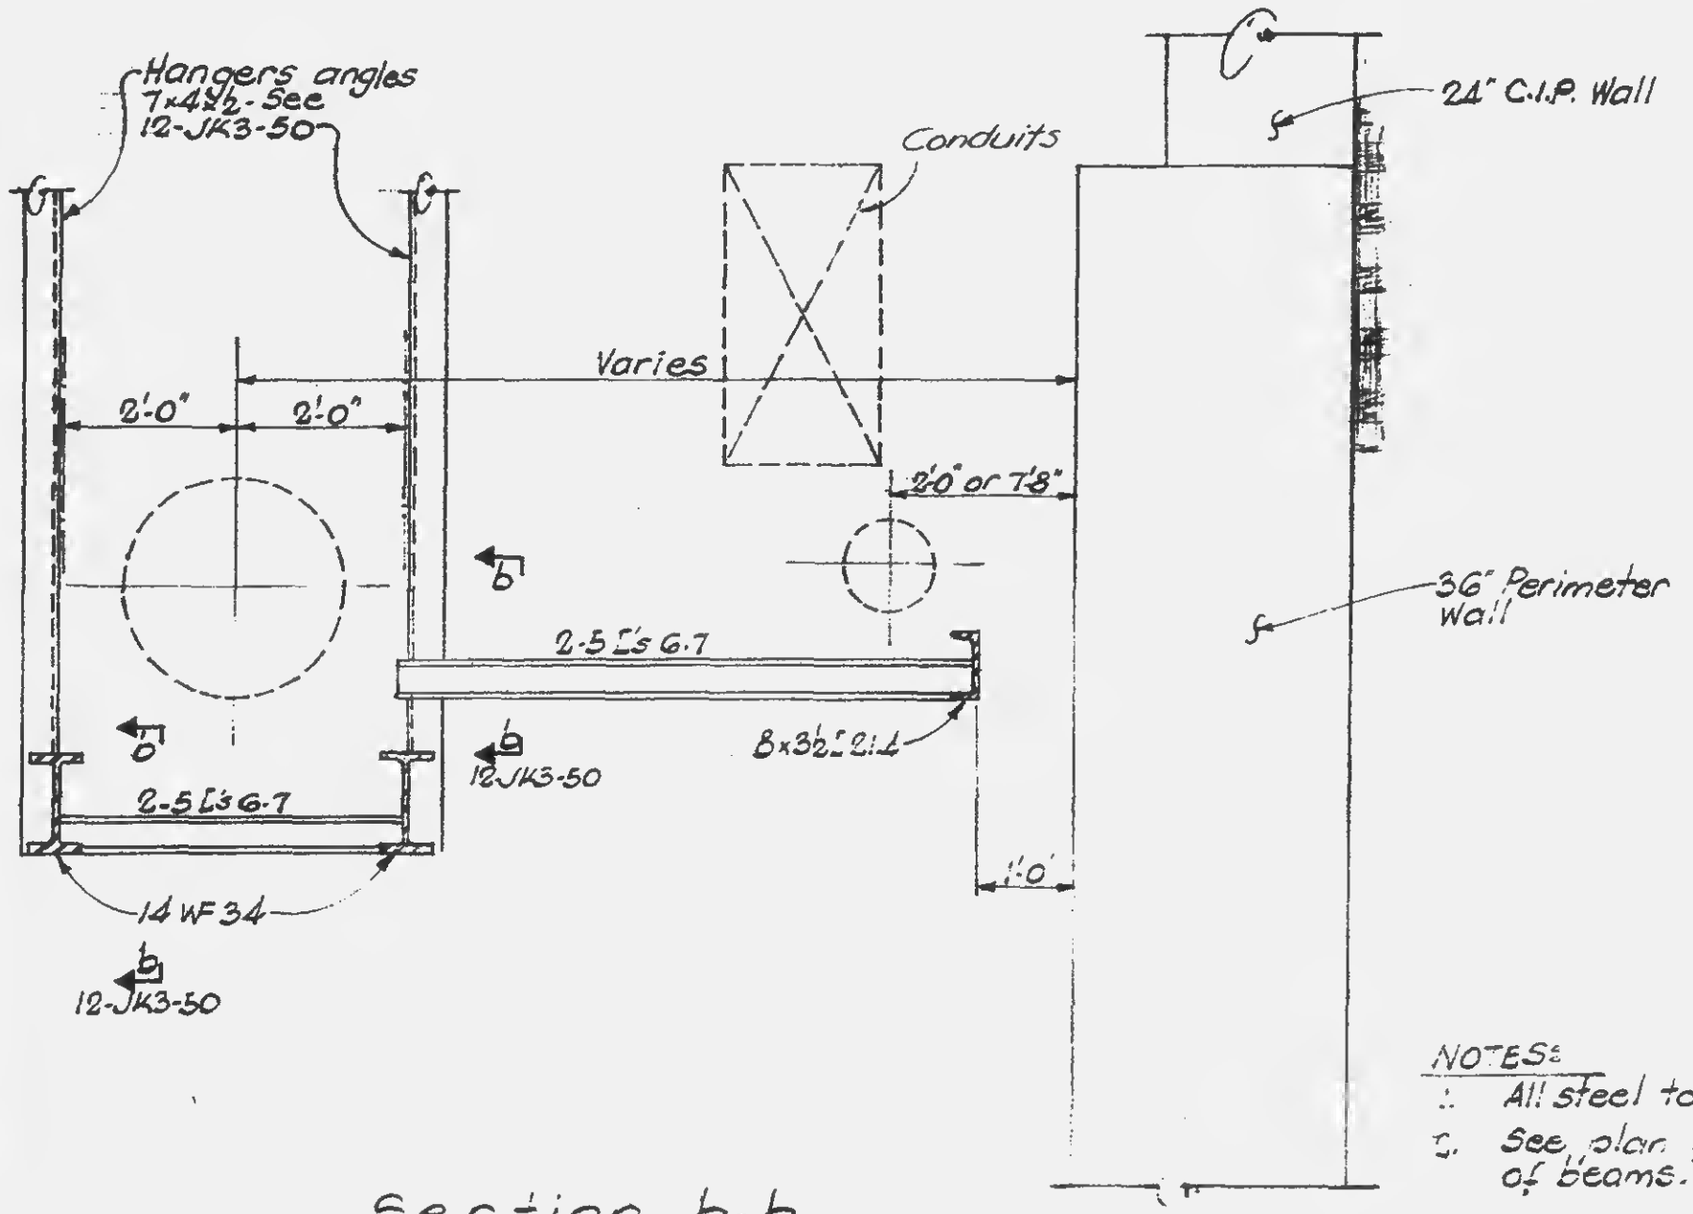

Section b-b
(½" = 1'-0")

NOTES:
1. All steel to be A-36.
2. See plan for elevation of beams.

LICENSED PROFESSIONAL ENGINEER — LESLIE E. ROBERTSON — No. 34360 — UNIVERSITY OF THE STATE OF NEW YORK

DESIGNED

DRAWN

REVIEWED

12-JK3-51