
SKILLING, HELLE, CHRISTIANSEN, ROBERTSON — Structural & Civil Engineers

PROJECT: THE WORLD TRADE CENTER | TITLE: UTILITY SUPPORT ALONG EAST SLURRY WALL | DATE: 12-17-68

REVISIONS

5-29-69

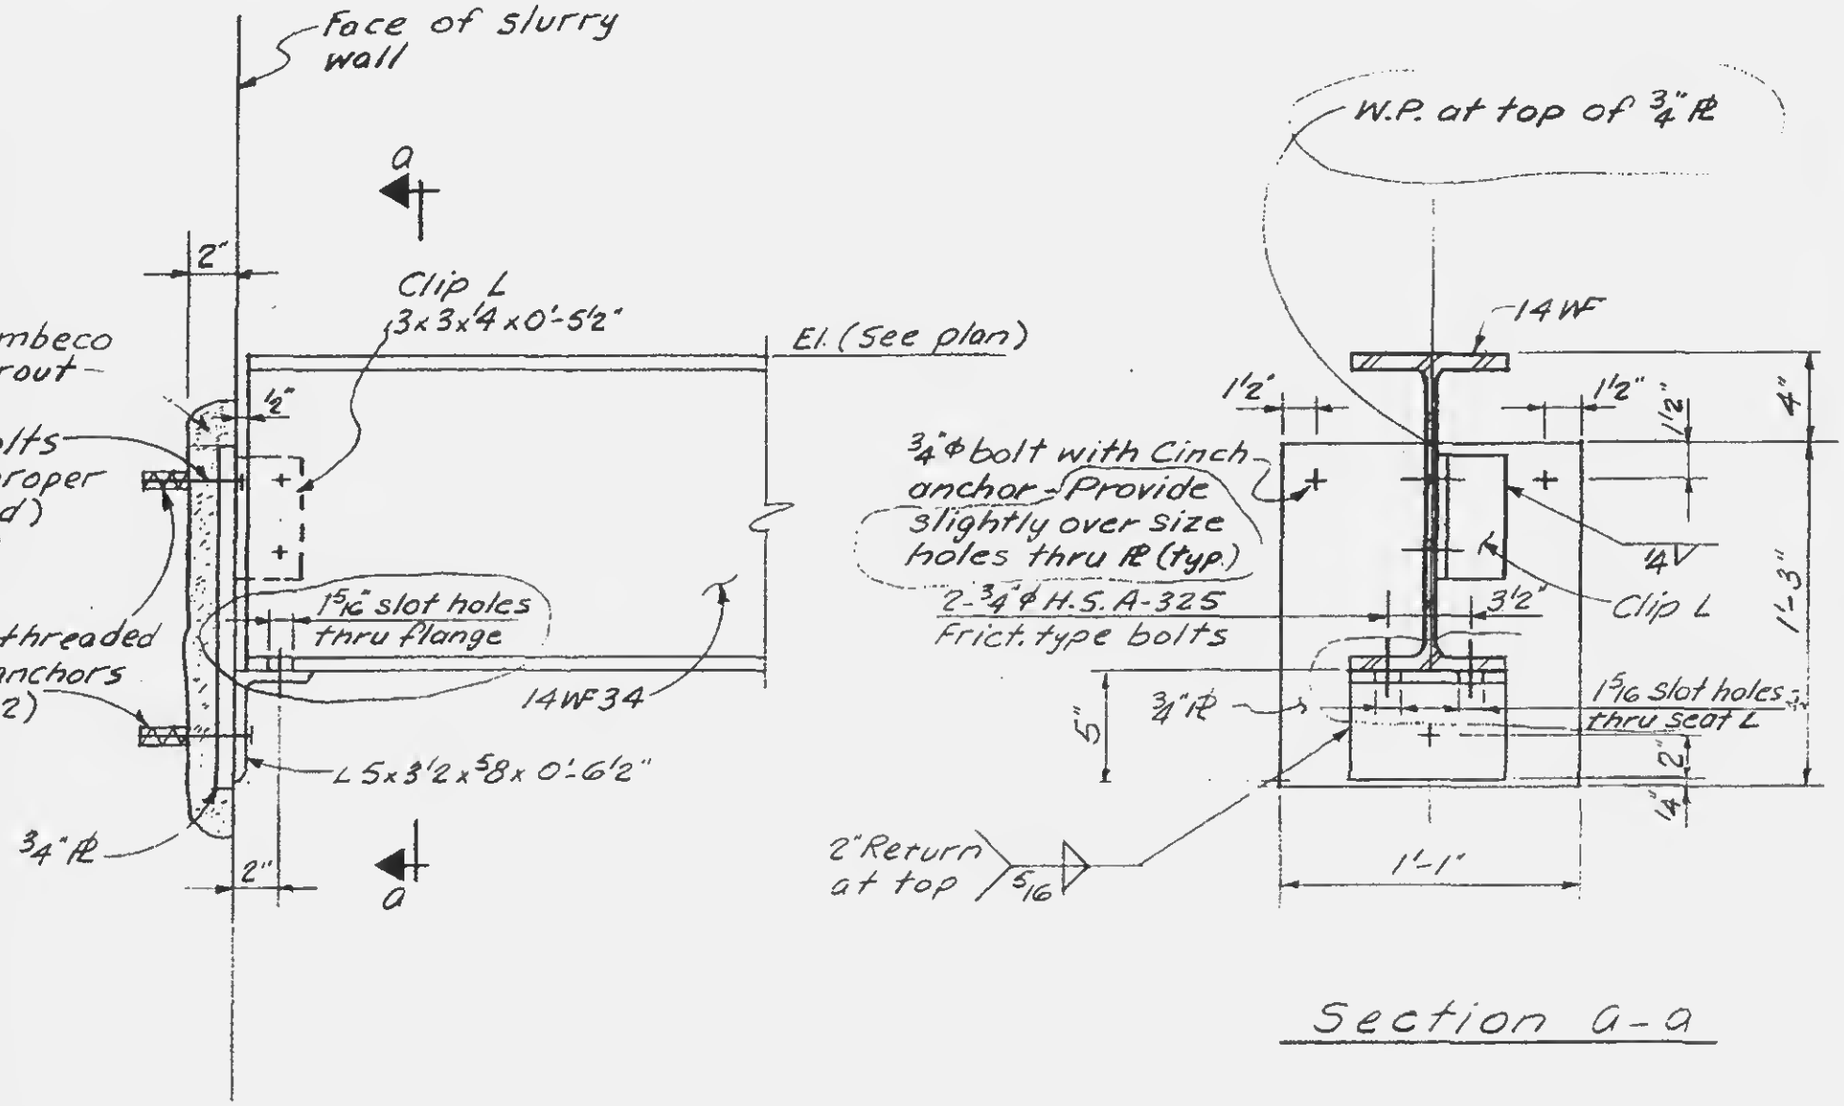

Section a-a

DETAIL - 14

Notes:

1. All welds to be E70xx.
2. All steel to be A-36.

LICENSED PROFESSIONAL ENGINEER — LESLIE E. ROBERTSON — No. 34360 — UNIVERSITY OF THE STATE OF NEW YORK

DESIGNED

DRAWN S.C.

REVIEWED E.L.

12-JK3-59