
SKILLING, HELLE, CHRISTIANSEN, ROBERTSON — Structural & Civil Engineers


PROJECT: THE WORLD TRADE CENTER | TITLE: BEAM TO COLUMN WEB CONNECTION | DATE: 1-13-69

REVISIONS

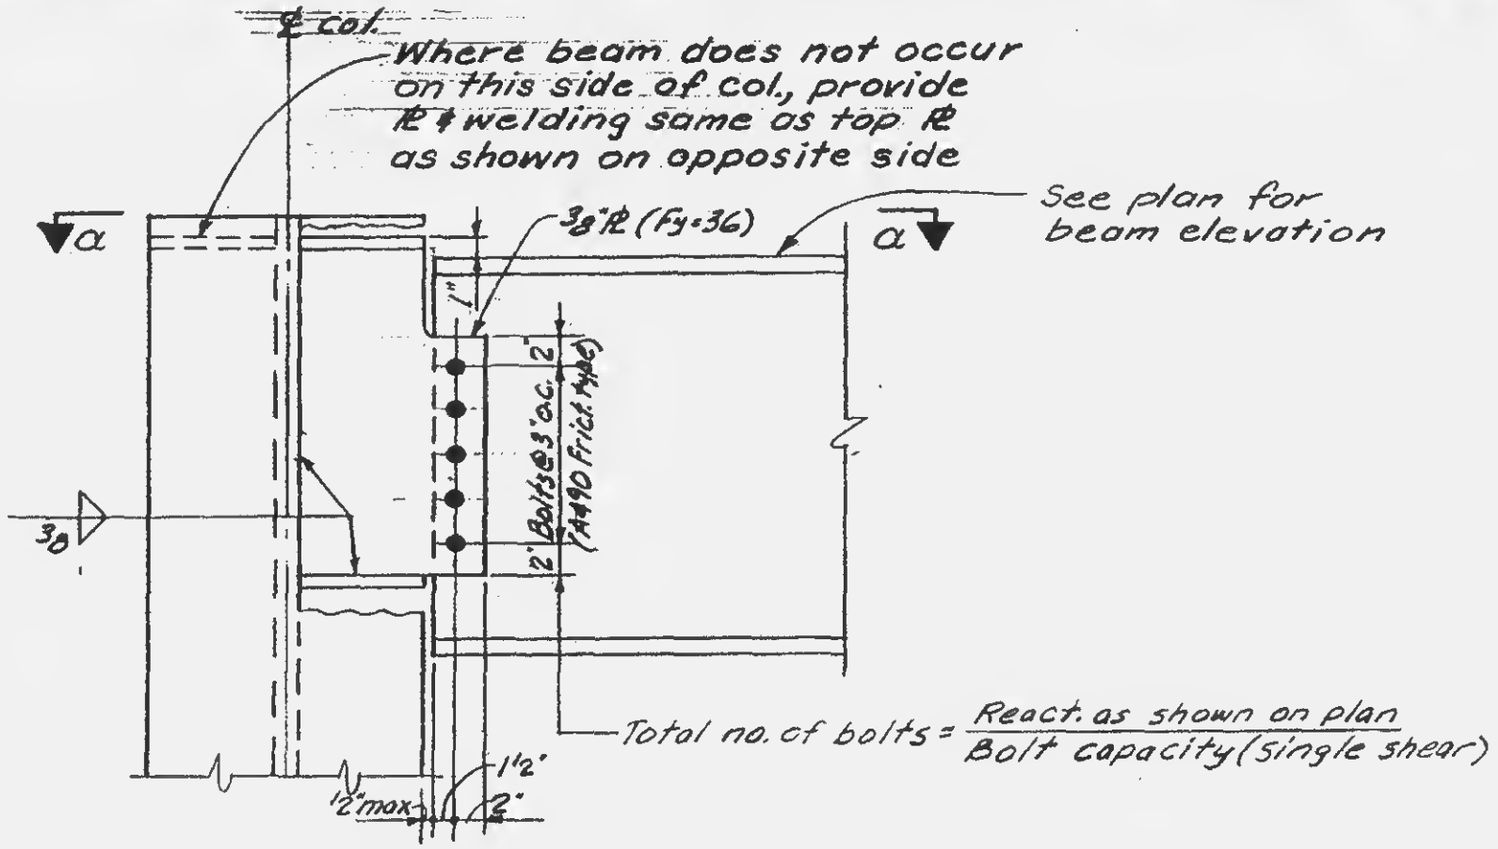

Total no. of bolts = React. as shown on plan / Bolt capacity (single shear)

ELEVATION

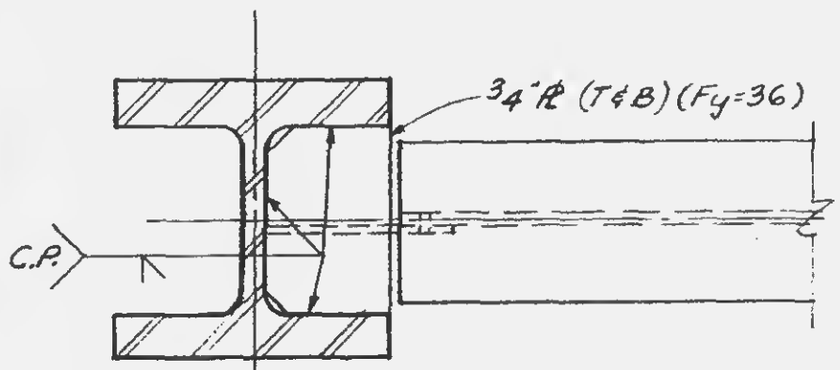

Section a-a

LICENSED PROFESSIONAL ENGINEER
LESLIE E. ROBERTSON
No. 34360
UNIVERSITY OF THE STATE OF NEW YORK

DESIGNED

DRAWN
S.C.

REVIEWED
R.T. & E.L.

12-JK4-10