
SKILLING, HELLE, CHRISTIANSEN, ROBERTSON — Structural & Civil Engineers

PROJECT THE WORLD TRADE CENTER

TITLE DETAIL OF TEMPORARY STRUT (EL. 332')

DATE 4-8-70

REVISIONS

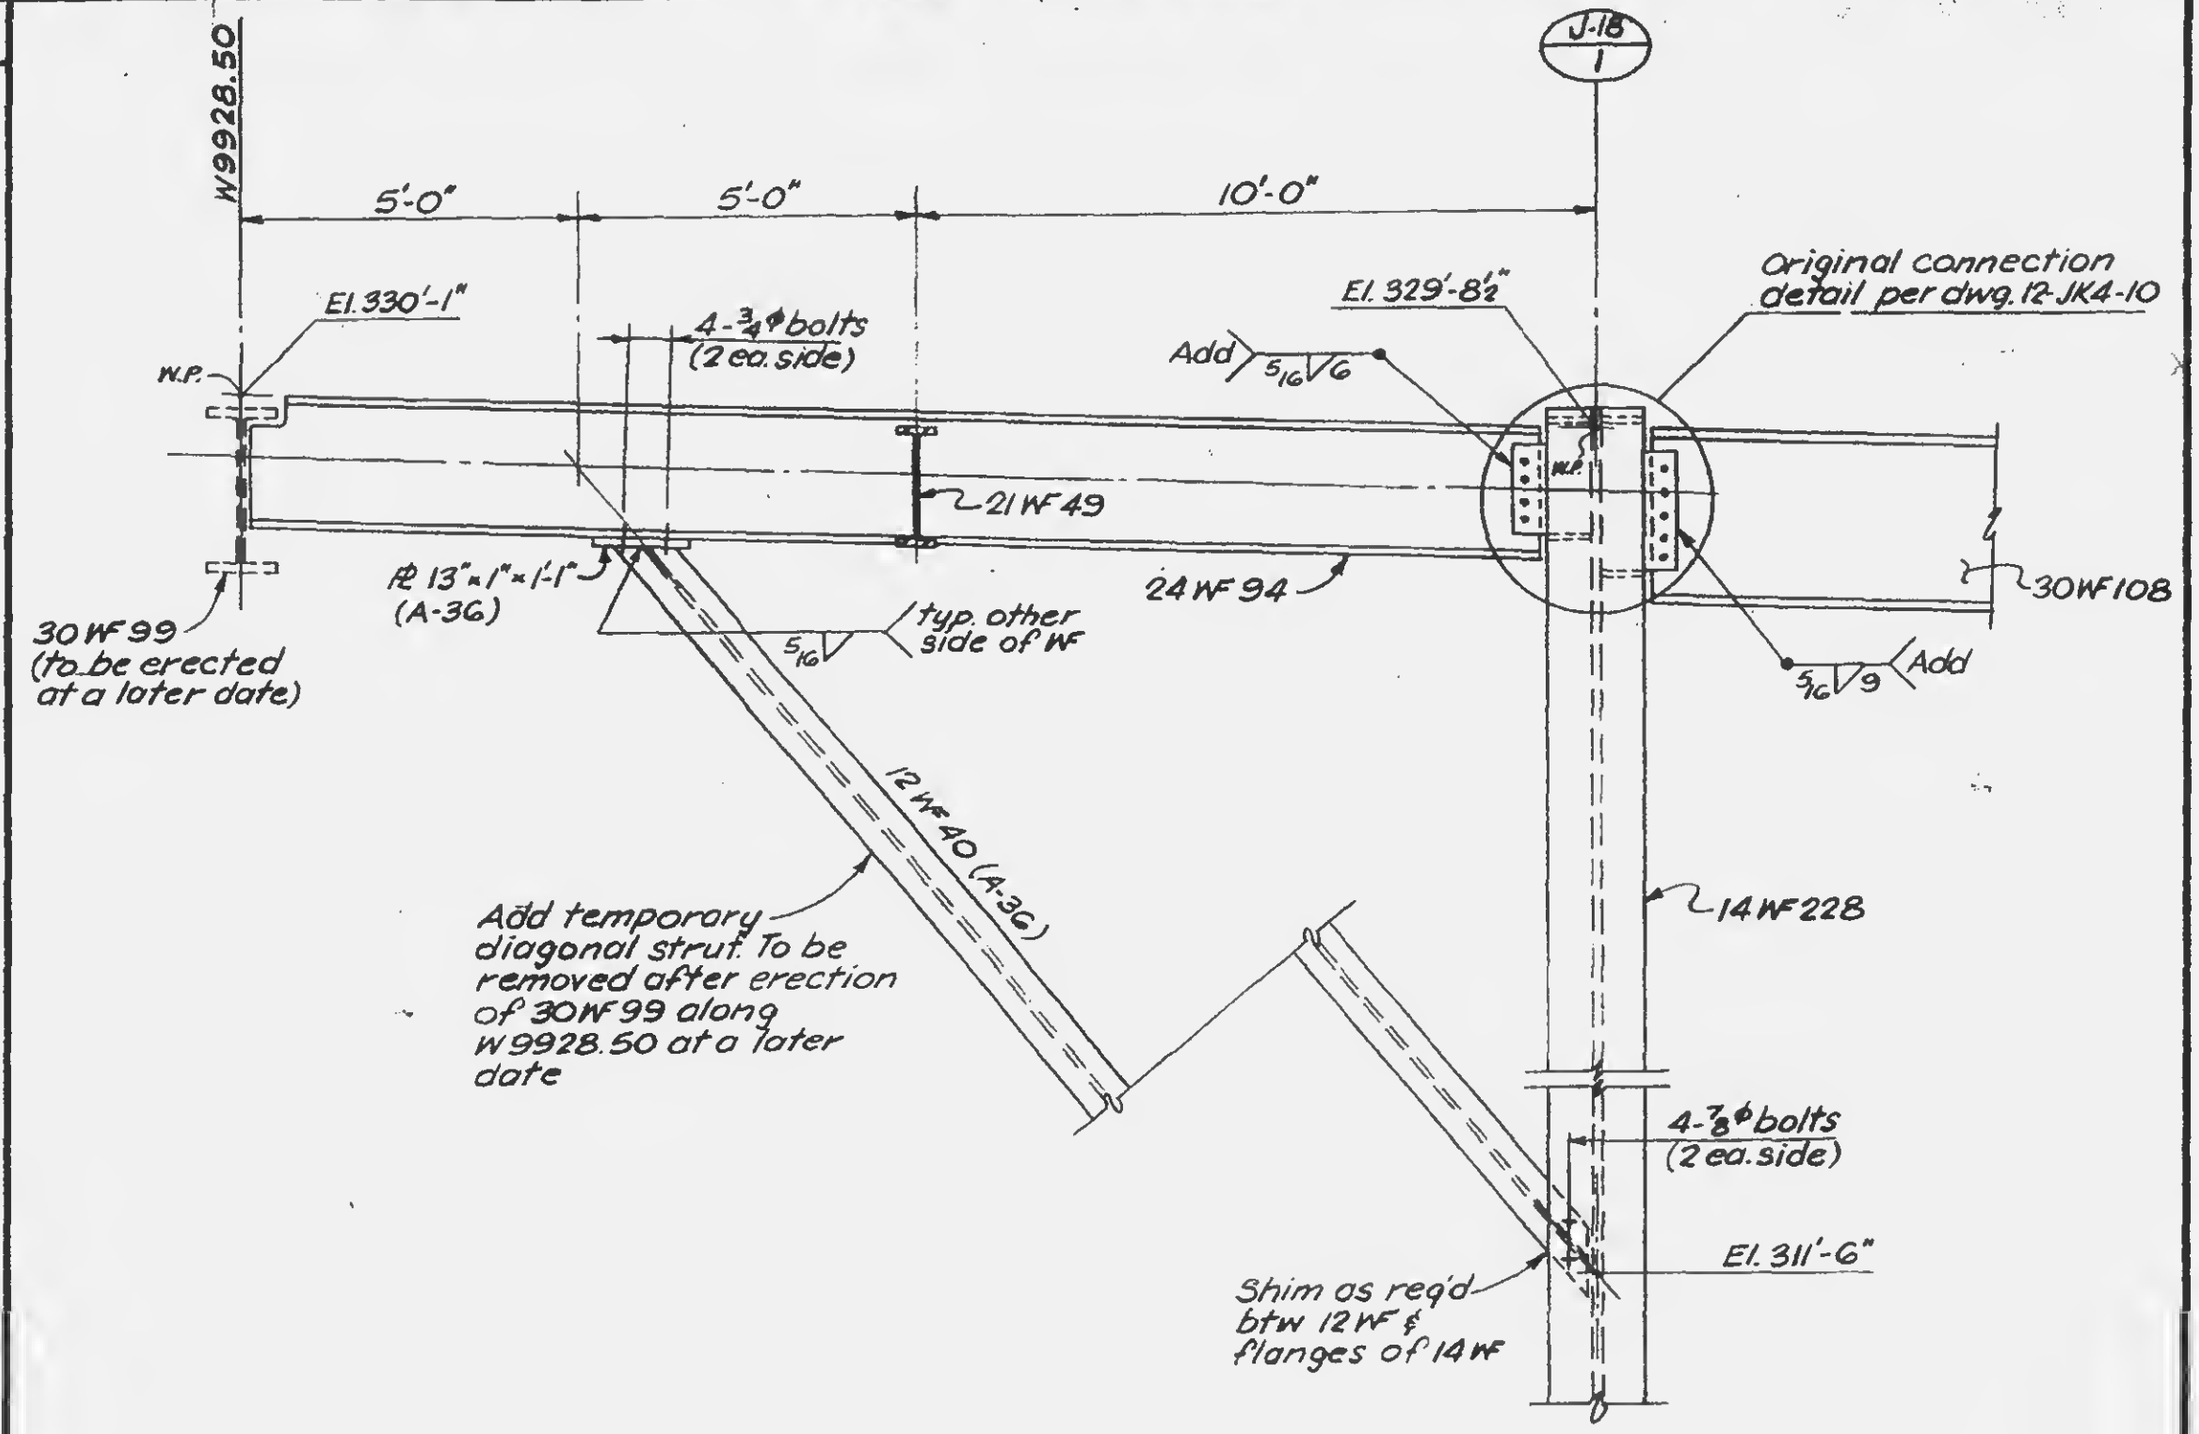

Notes:

1. All welds to be E70xx
2. All bolts to be A-325 H.S. friction type.

LICENSED PROFESSIONAL ENGINEER
LESLIE E. ROBERTSON
No. 34360
UNIVERSITY OF THE STATE OF NEW YORK

DRAWN
S.C.

REVIEWED
E.L.

12-JK4-14