
SKILLING, HELLE, CHRISTIANSEN, ROBERTSON — Structural & Civil Engineers

PROJECT: THE WORLD TRADE CENTER

TITLE: CONNECTION DETAIL FOR COL. $\frac{J-14}{7}$ (EL. 332'-0")

DATE: 1-13-69

REVISIONS

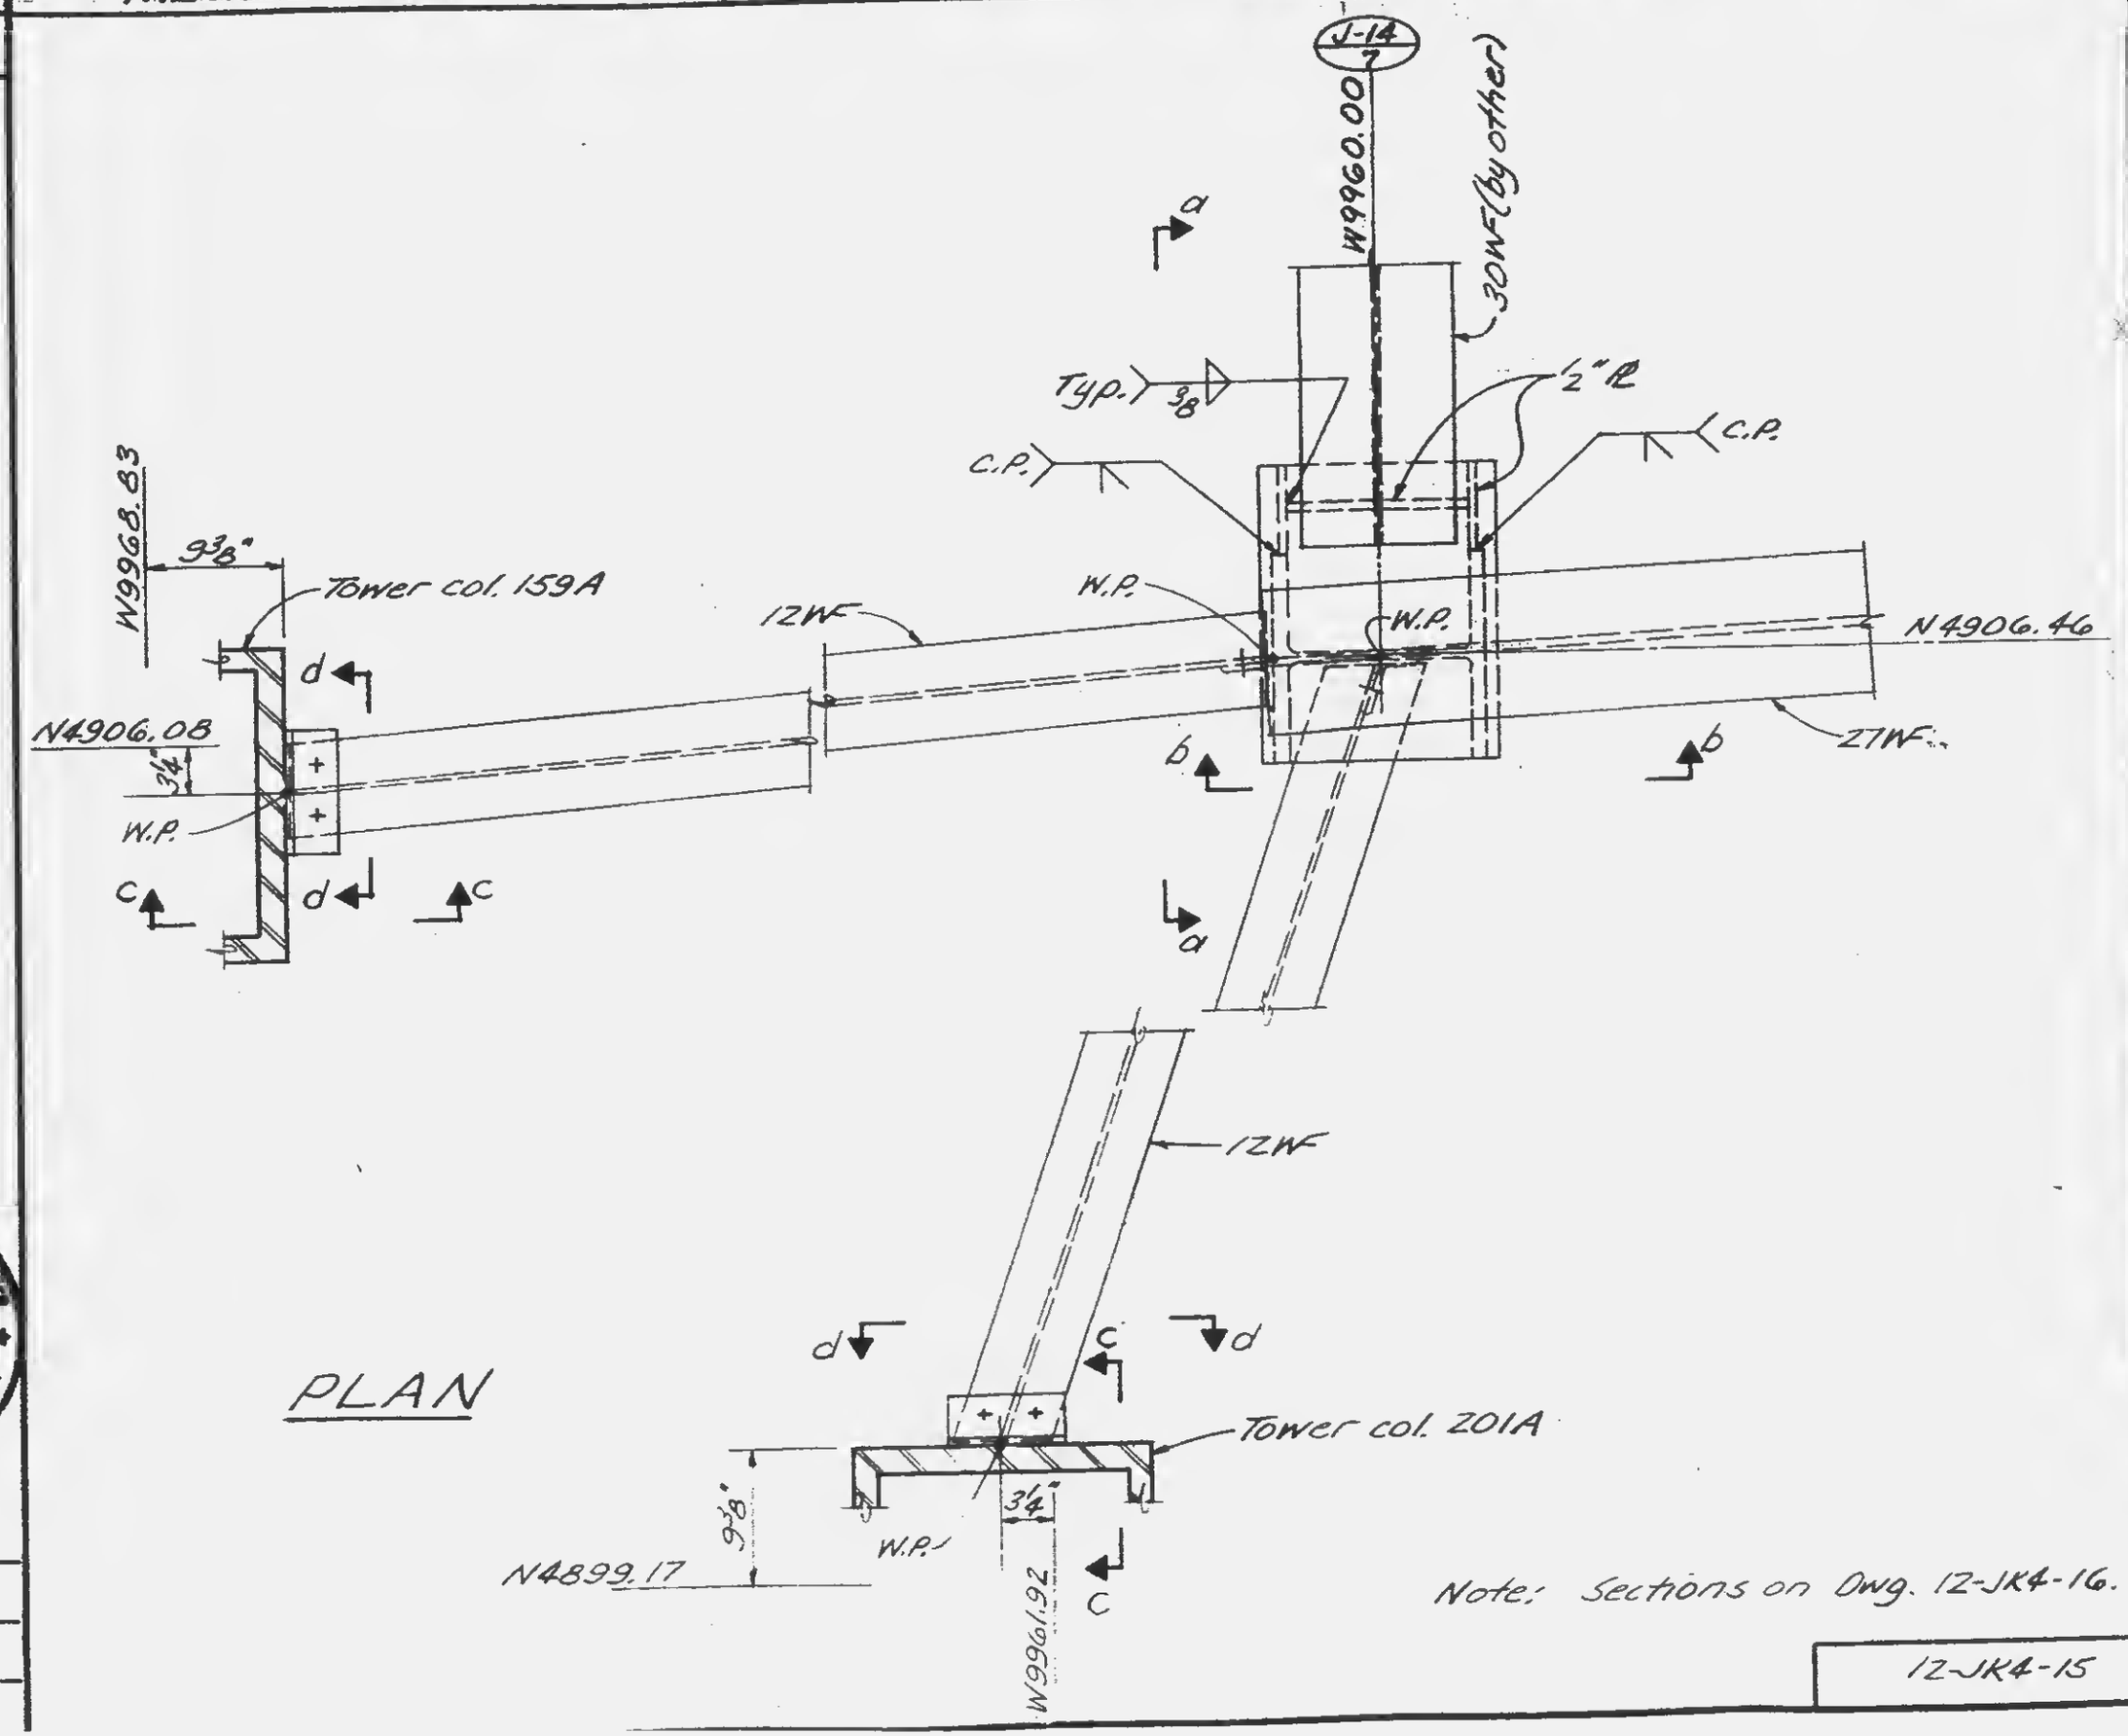

LICENSED PROFESSIONAL ENGINEER — LESLIE E. ROBERTSON — No. 34360 — NEW YORK OF THE STATE OF NEW YORK

DESIGNED

DRAWN: J. Adams

REVIEWED: R.T. & E.L.

12-JK4-15