

SKILLING, HELLE, CHRISTIANSEN, ROBERTSON — Structural & Civil Engineers

PROJECT THE WORLD TRADE CENTER | TITLE BEAM CONNECTIONS TO SLURRY WALL-DETAIL G | DATE 3-19-69

REVISIONS

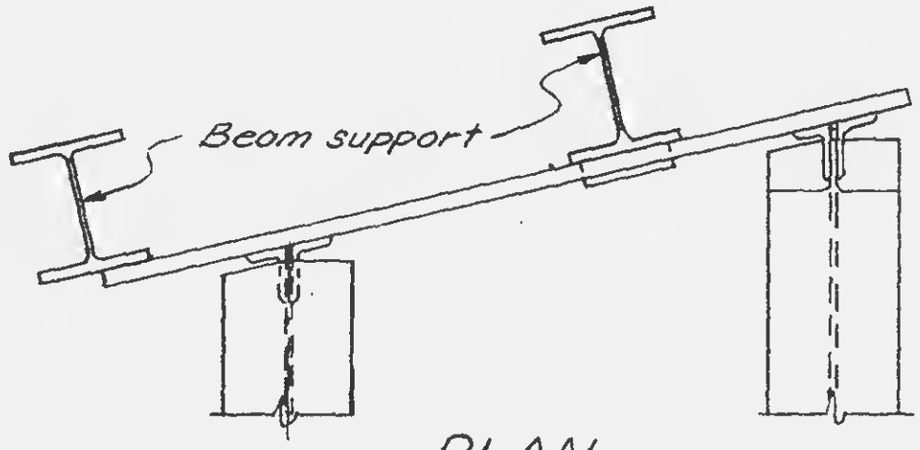


PLAN

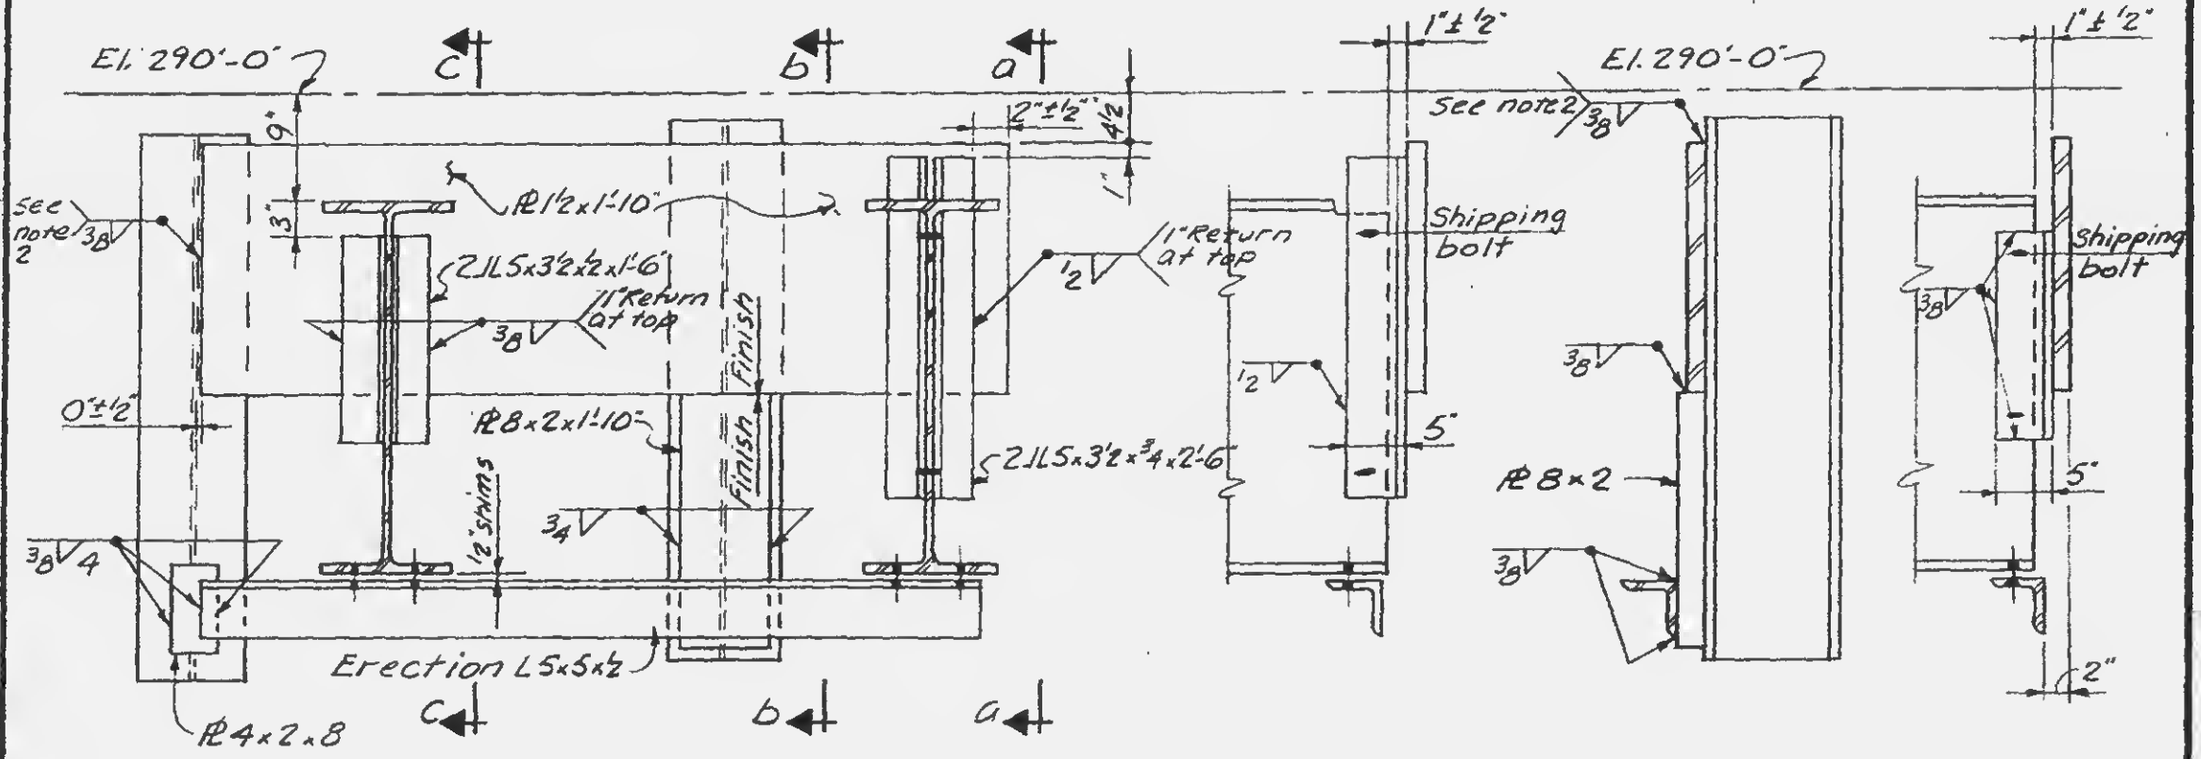


ELEVATION

Section a-a

Section b-b

Section c-c

Notes:

1. See notes on 12-JK5-1.
2. Due to the deviation of exist beam supports, the weld size shown has to be increased by the dimension of the gap between PL and sup't. In no case should this gap be greater than 1/2".

LICENSED PROFESSIONAL ENGINEER — LESLIE E. ROBERTSON — No. 34960 — UNIVERSITY OF THE STATE OF NEW YORK

DESIGNED J.H.

DRAWN A.L. FRANOJI

CHECKED

12-JK5-10