
SKILLING, HELLE, CHRISTIANSEN, ROBERTSON — Structural & Civil Engineers


PROJECT: THE WORLD TRADE CENTER | TITLE: BEAM CONNECTION TO SLURRY WALL - DETAIL H | DATE: 4-18-69

REVISIONS

5-29-69

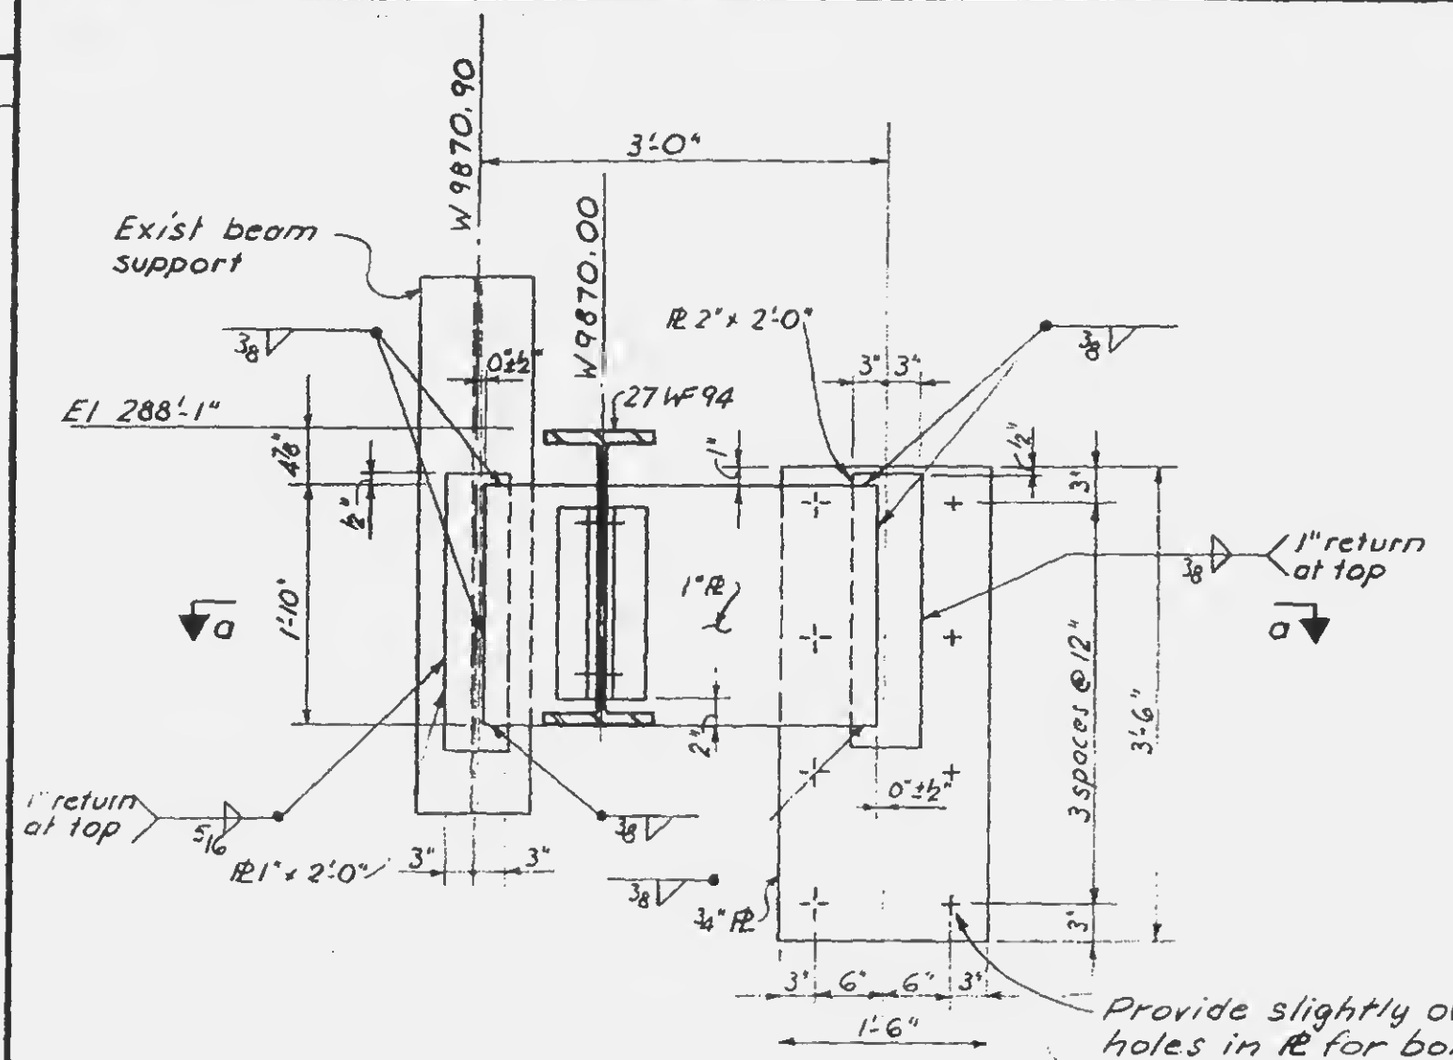

ELEVATION

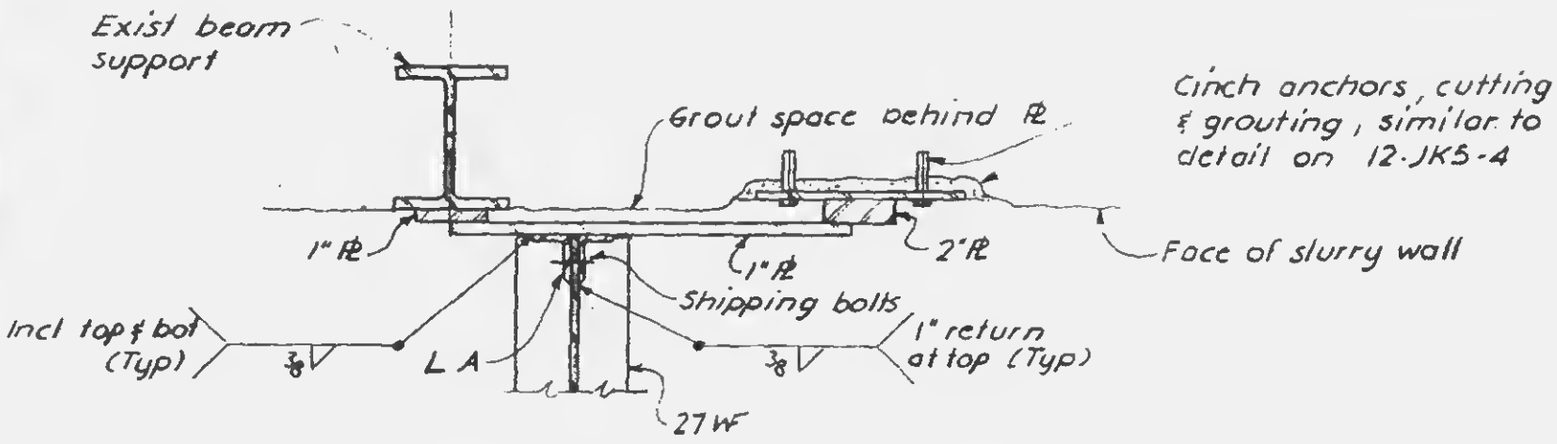

Section a-a

Notes:

1. See Notes on 12-JK5-1.
2. If erection clearance is allowed btw beam web & connection angles, size of weld has to be increased by the dimension of this gap (max clearance = ⅛")
3. Due to the deviation of exist beam support, the weld size shown has to be increased by the dimensions of the gap btwn PL and support. In no case should this gap be greater than ⅛".

LICENSED PROFESSIONAL ENGINEER — LESLIE E. ROBERTSON — No. 34360 — UNIVERSITY OF THE STATE OF NEW YORK

DESIGNED

DRAWN: F. Smith

REVIEWED: E.L.

12-JK5-11