SKILLING, HELLE, CHRISTIANSEN, ROBERTSON — Structural & Civil Engineers

PROJECT: THE WORLD TRADE CENTER | TITLE: K/-EL. 310 REPAIR DETAIL FOR EXISTING STEEL | DATE: 6-12-72

REVISIONS

Printed 6-16-72

1-24-73

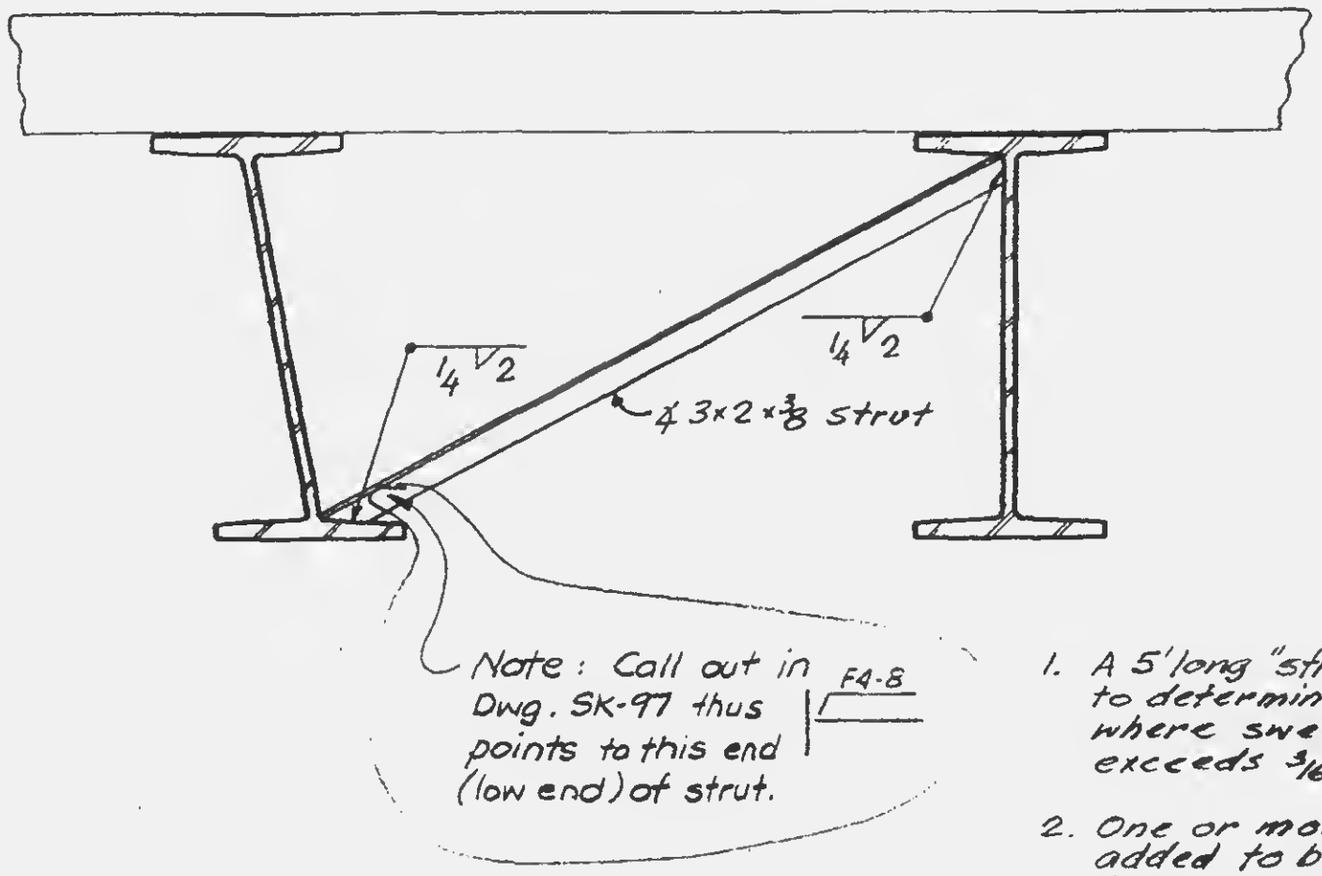

1. A 5' long "straight-edge" will be used to determine portions of beam where sweep (dimension "S") exceeds 3/16 in 5'-0" of length.
2. One or more struts are to be added to beams indicated as "F4" in Plan. Actual number and location to be determined by the "Engineer" in field.

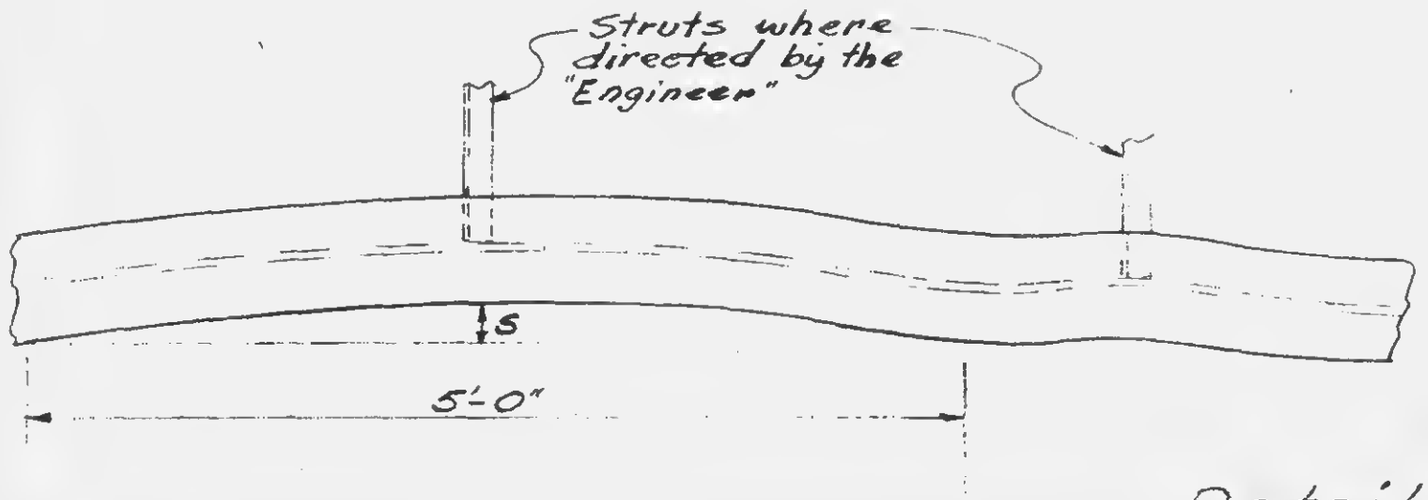

Detail F4

Sweep

LICENSED PROFESSIONAL ENGINEER — LESLIE E. ROBERTSON — No 34360 — UNIVERSITY OF THE STATE OF NEW YORK

DESIGNED

DRAWN

REVIEWED

12-JK7-8