
SKILLING, HELLE, CHRISTIANSEN, ROBERTSON — Structural & Civil Engineers

PROJECT: THE WORLD TRADE CENTER | TITLE: REPAIR AT EL. 310' | DATE: 5-24-72


REVISIONS

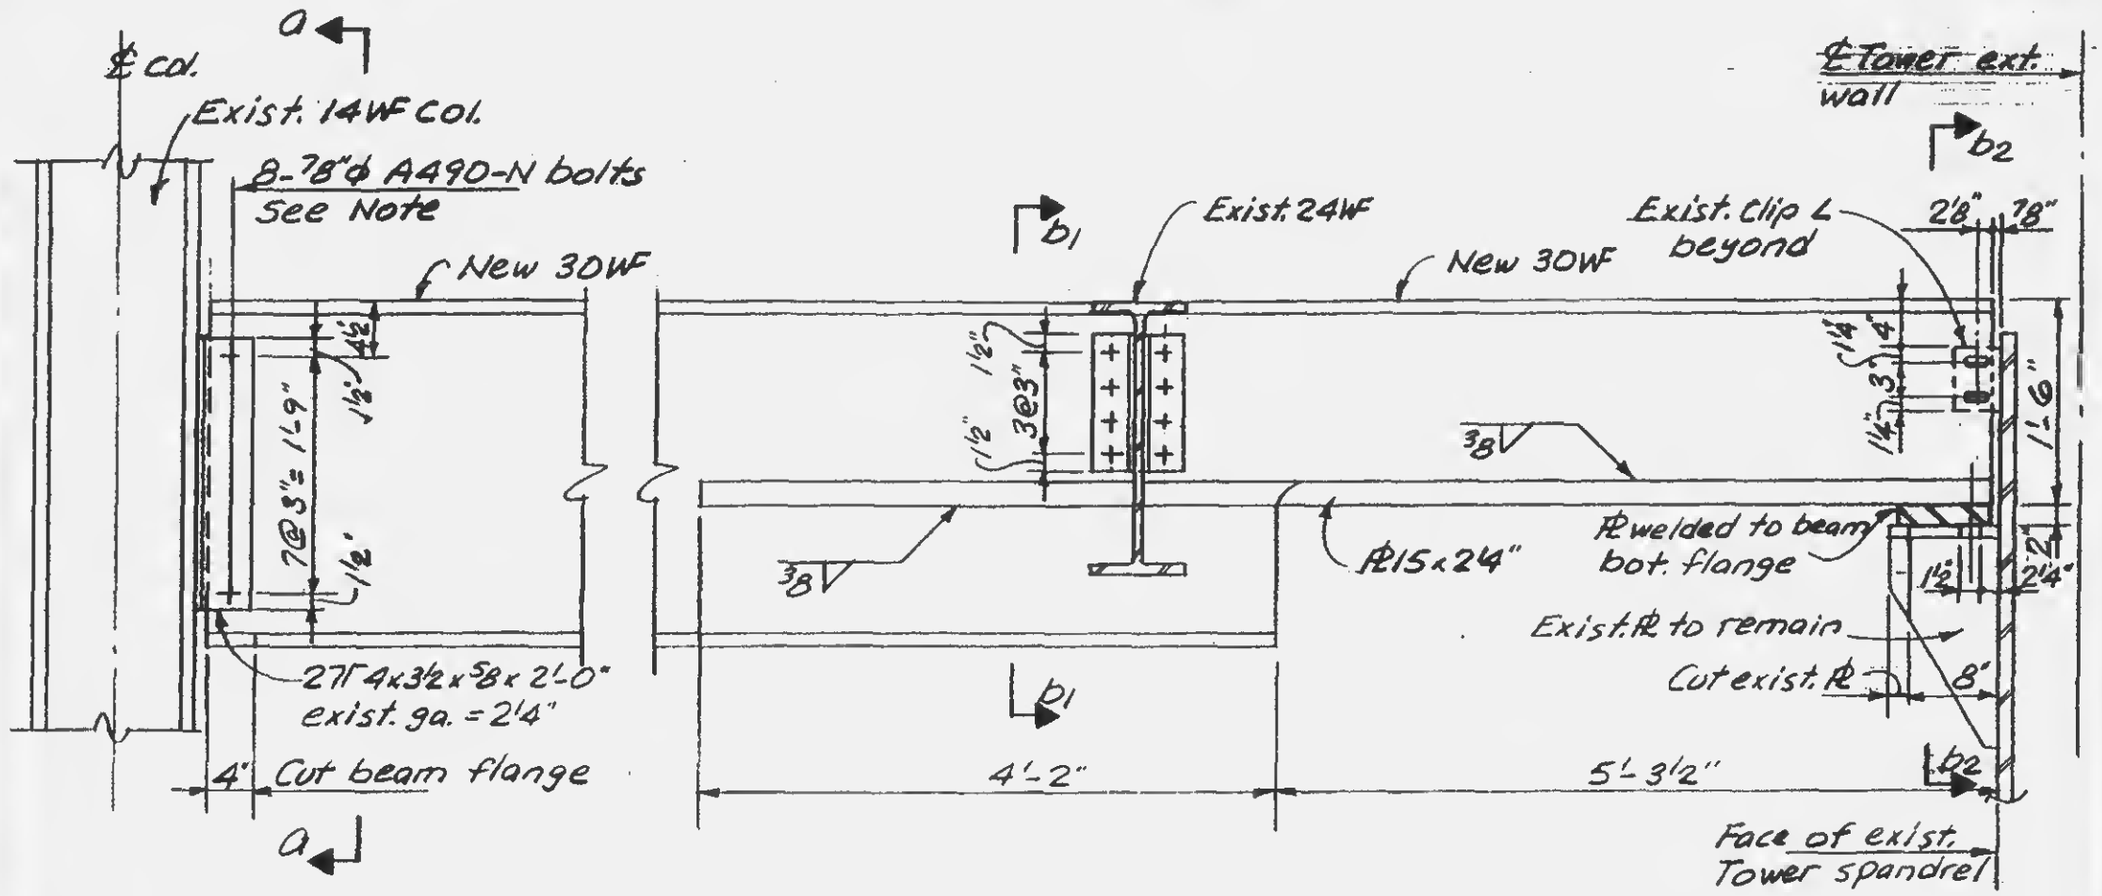

Detail A

Note: Remove ⅞"ϕ exist. bolts & install new ⅞"ϕ A490-N bolts with new beam.

Detail B

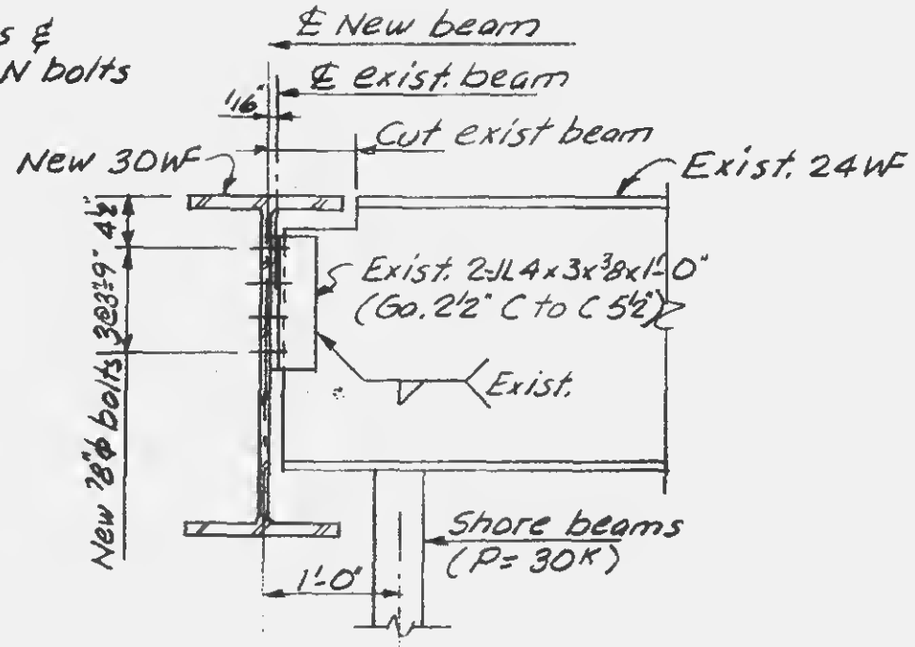

Detail C

LICENSED PROFESSIONAL ENGINEER — LESLIE E. ROBERTSON — No. 34360 — UNIVERSITY OF THE STATE OF NEW YORK

DESIGNED: M. Ramani

DRAWN: A.L. Franqui

REVIEWED:

12-JK7-20.1