
SKILLING, HELLE, CHRISTIANSEN, ROBERTSON — Structural & Civil Engineers

PROJECT: THE WORLD TRADE CENTER | TITLE: REPAIR AT FIRE DAMAGE AREA - EL. 310' | DATE: 5-26-72

REVISIONS

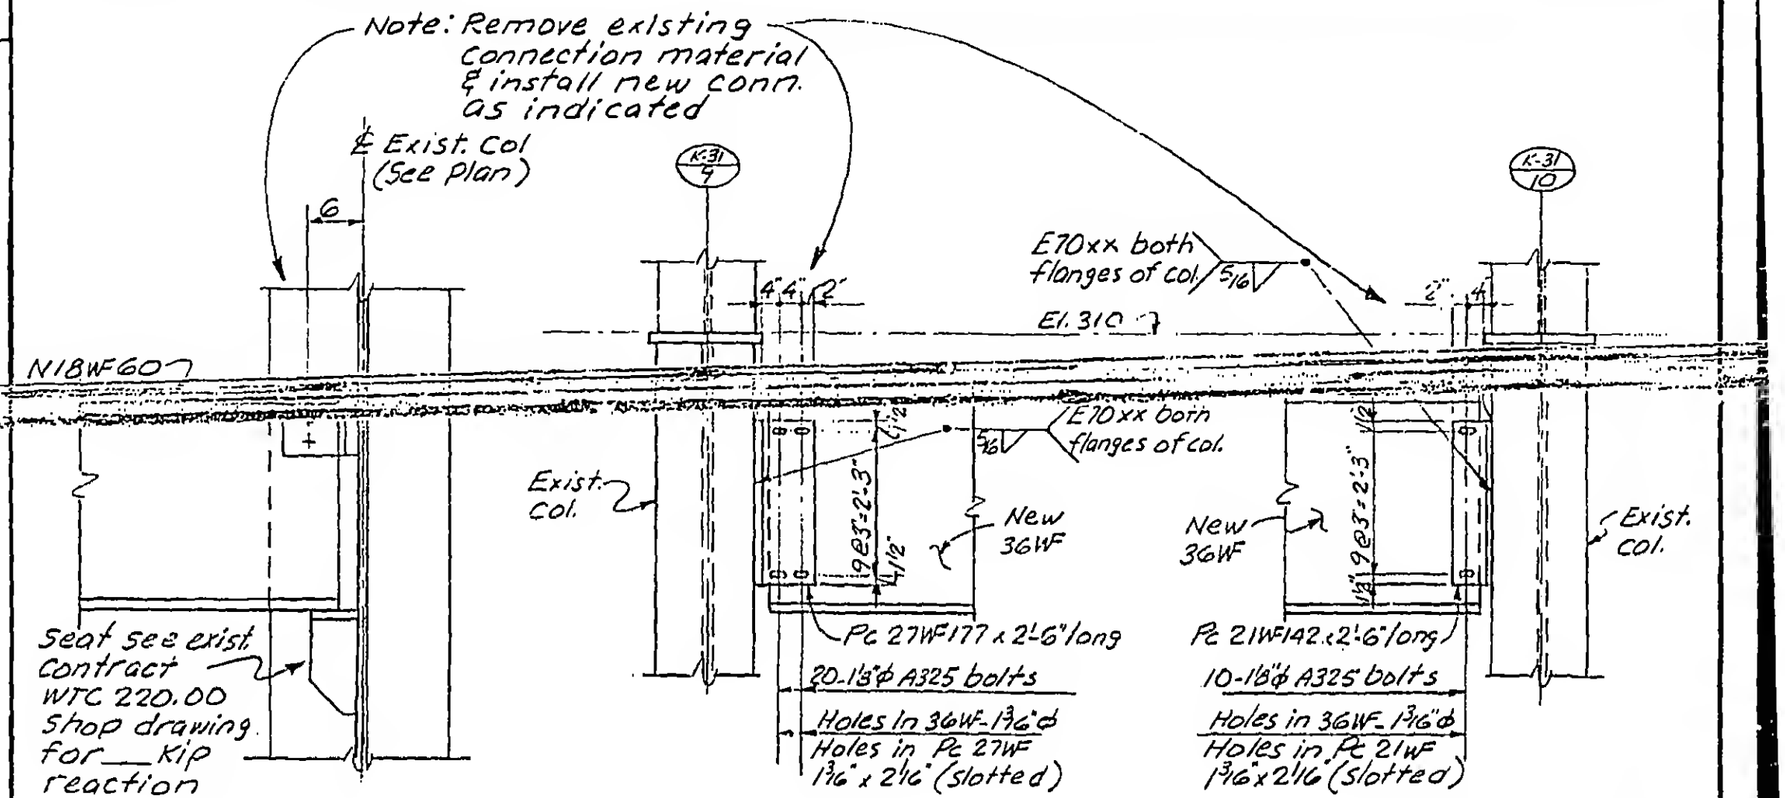

Detail B

Detail C

Detail D

Note:
Remove concrete as necessary from columns to make connections. Replace after connections have been completed.

LICENSED PROFESSIONAL ENGINEER — LESLIE E. ROBERTSON — No. 34980 — UNIVERSITY OF THE STATE OF NEW YORK

DESIGNED: K. Chiang

DRAWN: A.L. Franqui

REVIEWED:

12-JK7-3