
SKILLING, HELLE, CHRISTIANSEN, ROBERTSON — Structural & Civil Engineers

PROJECT: THE WORLD TRADE CENTER | TITLE: REPAIR AT EL. 310' | DATE: 5-26-72


REVISIONS

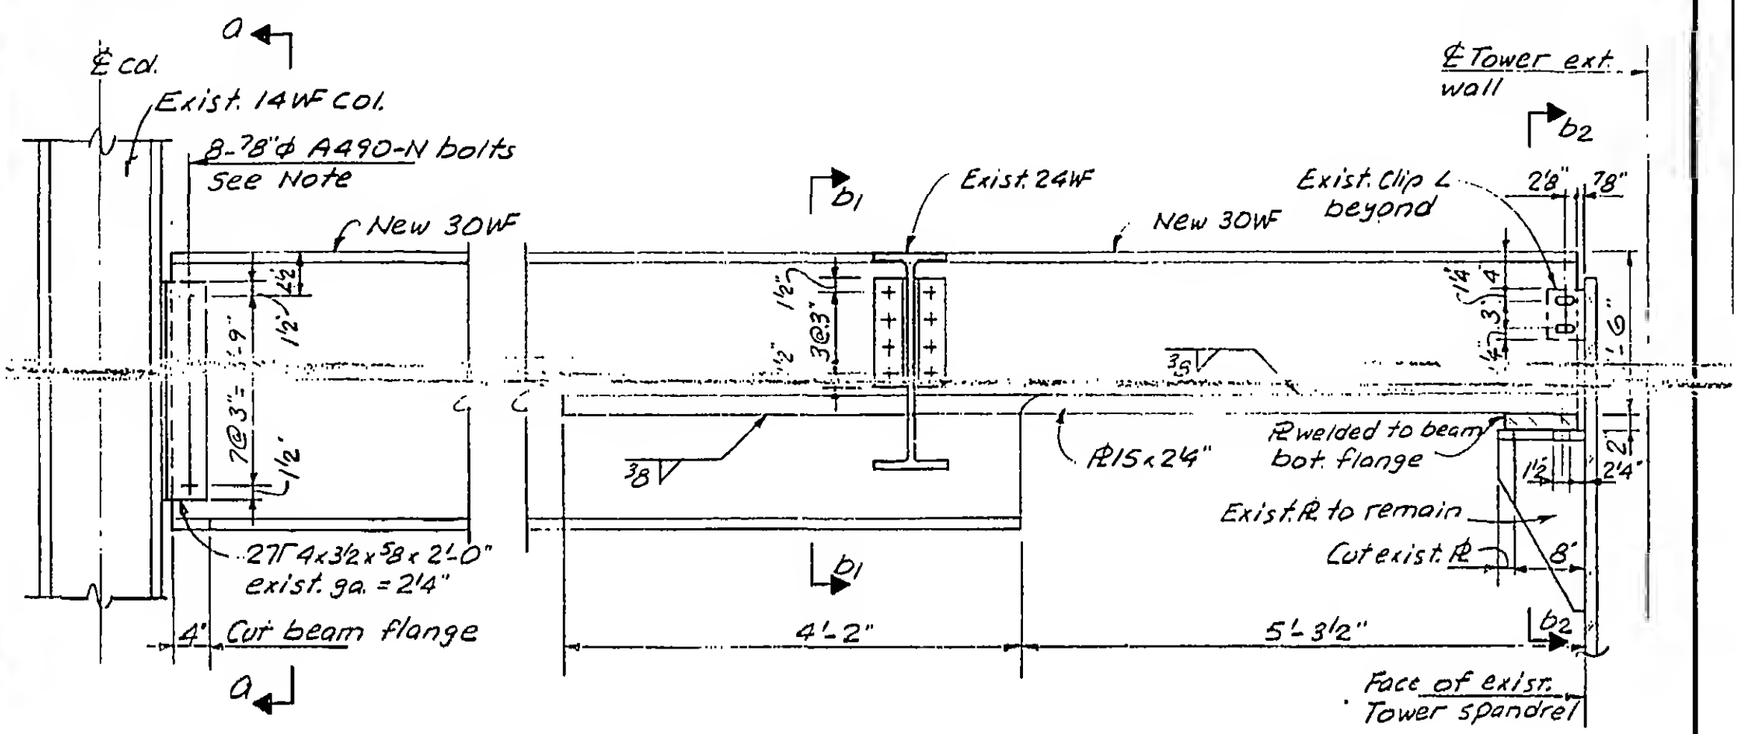

Detail A

Note: Remove 7/8"ϕ exist. bolts & install new 7/8"ϕ A490-N bolts with new beam.

Detail B

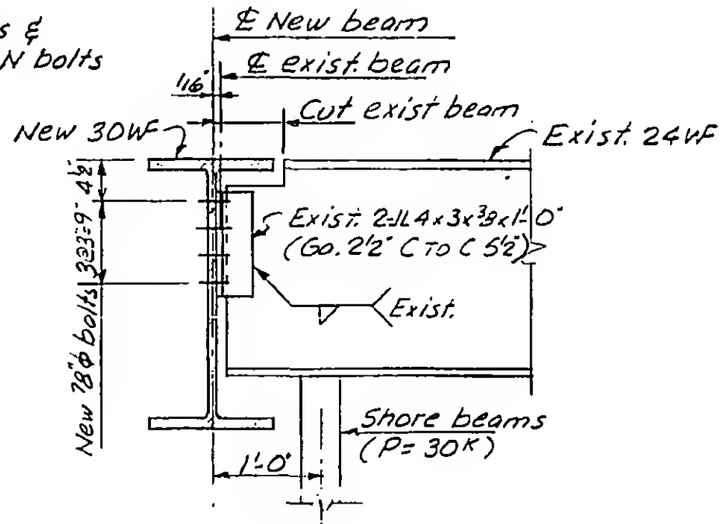

Detail C

LICENSED PROFESSIONAL ENGINEER LESLIE E. ROBERTSON NO 34980 UNIVERSITY OF THE STATE OF NEW YORK

DESIGNED

DRAWN A.L. Frangvi

REVIEWED

12-JK7-20.1