
SKILLING - HELLE - CHRISTIANSEN - ROBERTSON Structural & Civil Enginoors


PROJECT THE WORLD TRADE CENTER | TITLE DETAIL OF BEAM CONNECTION TO TOWER 'A' | DATE 1-5-68

REVISIONS

1-10-68

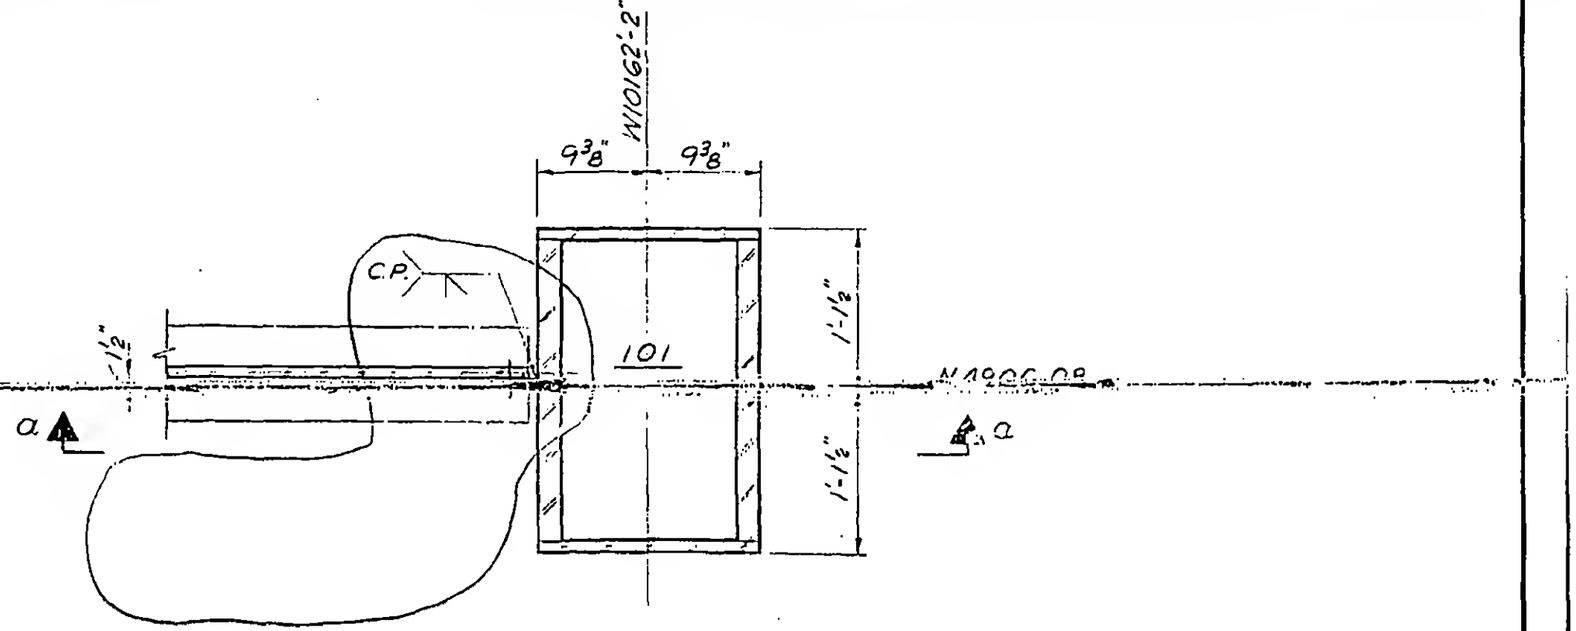

PLAN

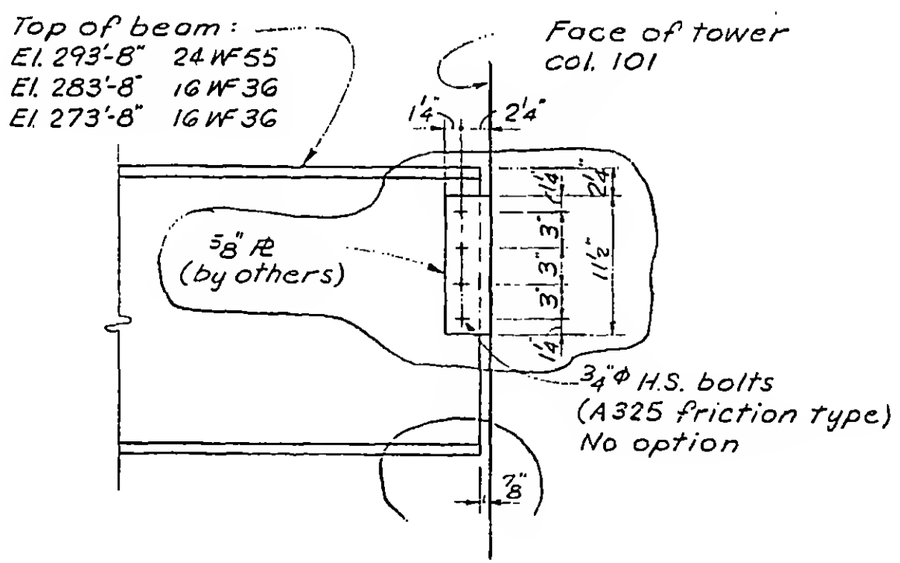

Section a-a

12-JK1-113