
SKILLING, HELLE, CHRISTIANSEN, ROBERTSON Structural & Civil Engineers


PROJECT THE WORLD TRADE CENTER | TITLE BEAM CONNECTION TO TOWER 'A' | DATE 11-27-68

REVISIONS

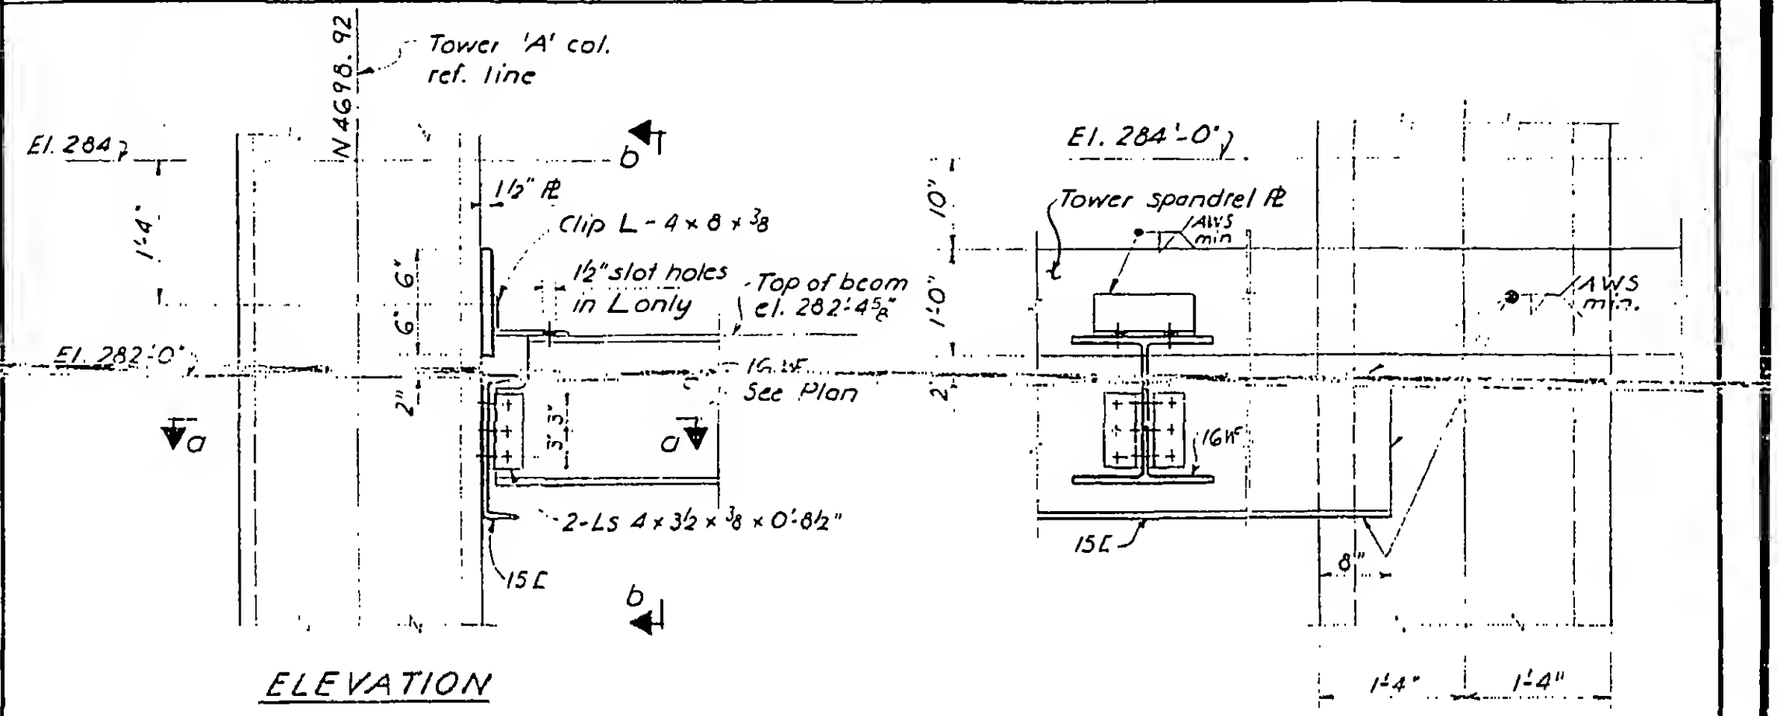

ELEVATION

Section b-b

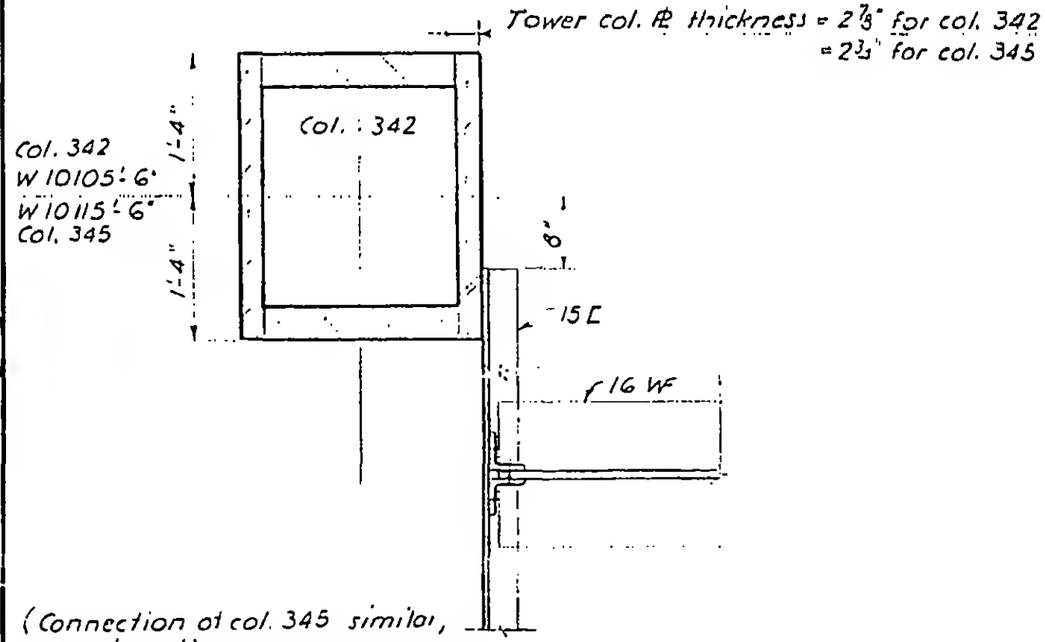

Section a-a

Notes:
1. All bolts to be ¾"ϕ H.S. friction type.
2. All welds to be E 70XX.

LICENSED PROFESSIONAL ENGINEER
LESLIE E. ROBERTSON
No. 34360
UNIVERSITY OF THE STATE OF NEW YORK

DRAWN

REVIEWED

12-JK1-122