
SKILLING - HELLE - CHRISTIANSEN - ROBERTSON Structural & Civil Enginoors

PROJECT THE WORLD TRADE CENTER | TITLE BEAM CONNECTION DETAIL TO W. OF TOWER "B" - B101 THRU B116 | DATE 12-3-68

REVISIONS

3-21-69

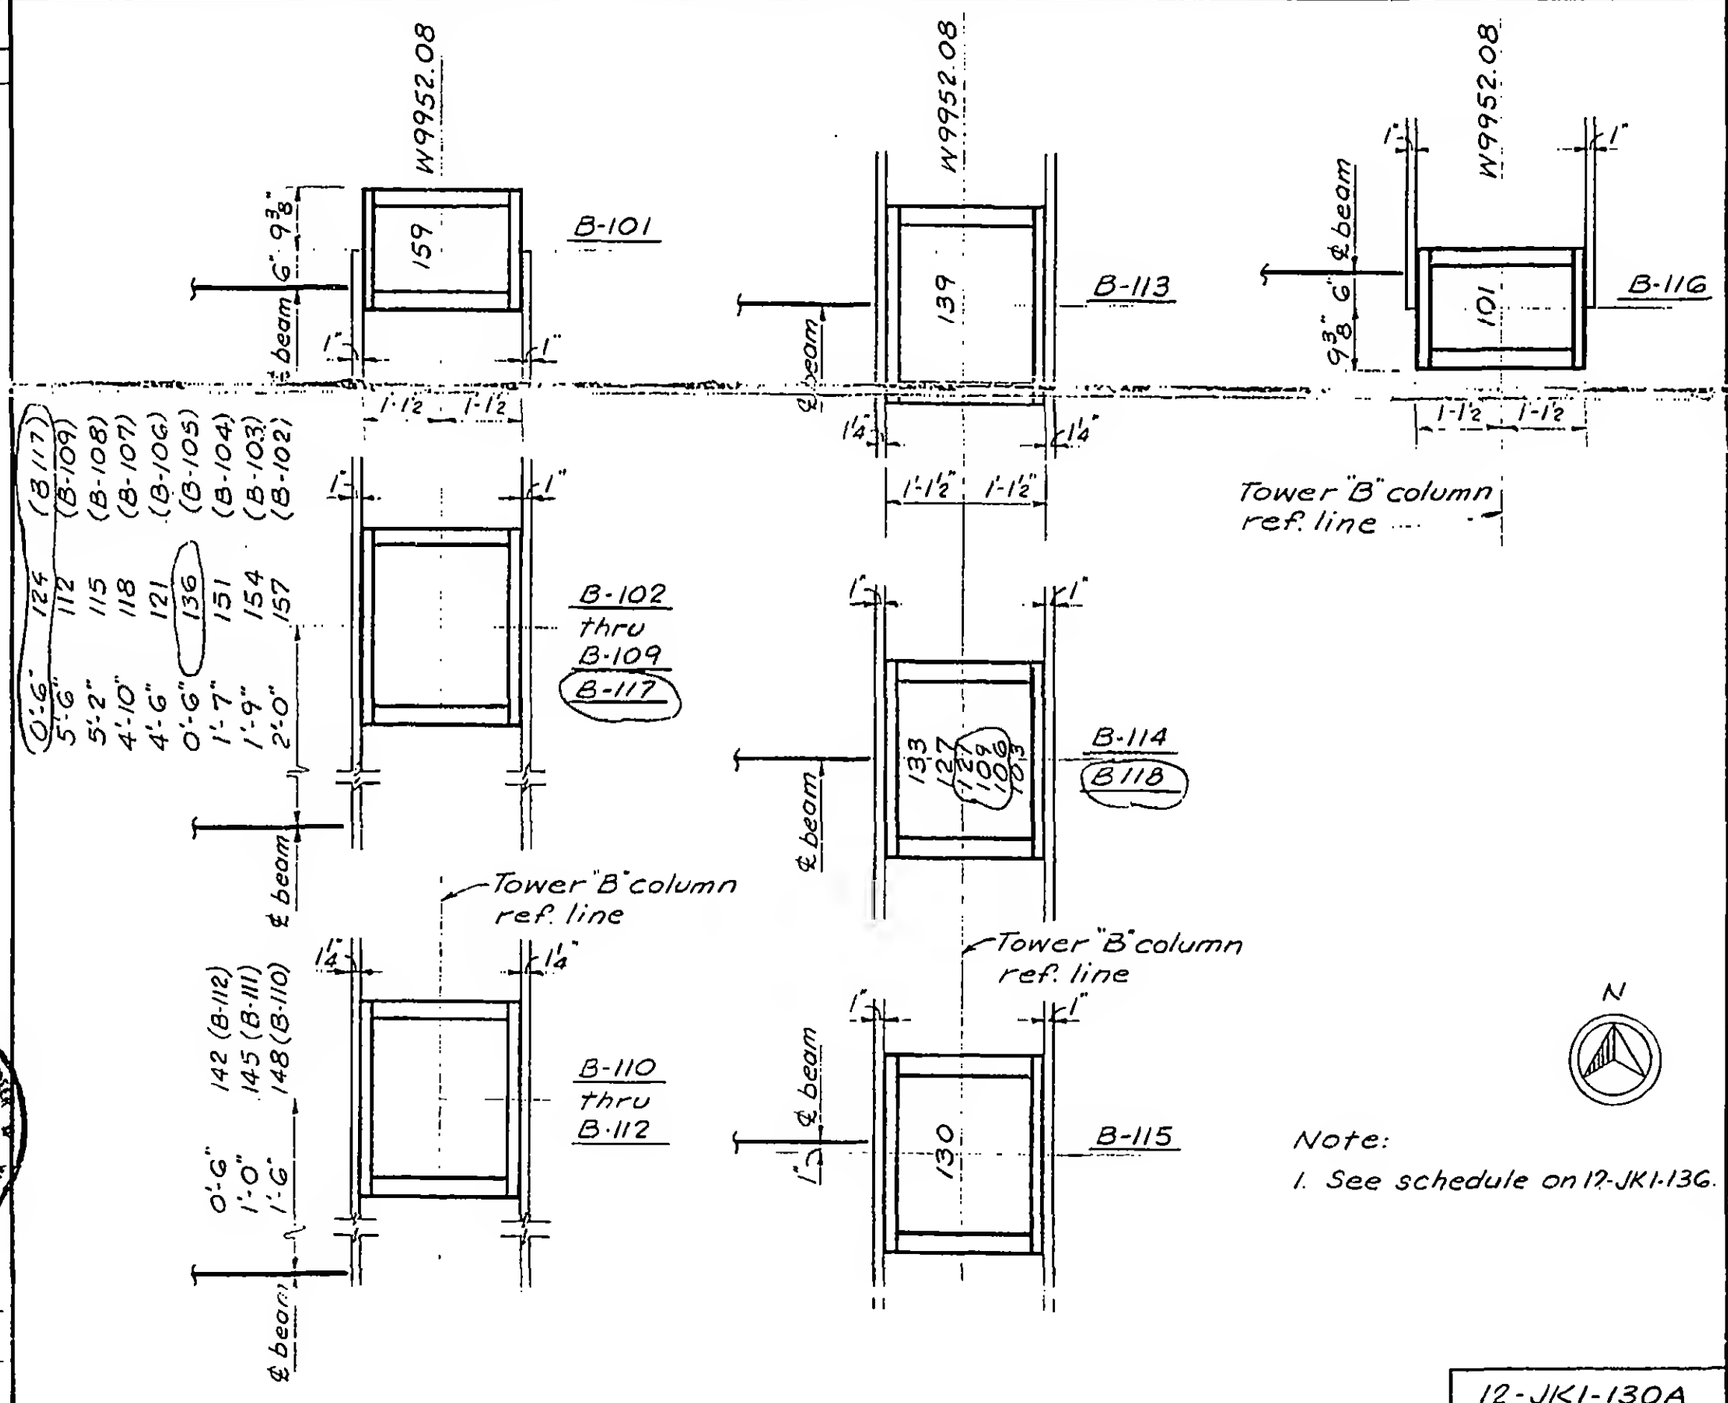

Note:

1. See schedule on 12-JK1-136.

LICENSED PROFESSIONAL ENGINEER
LESLIE E. ROBERTSON
No. 34360
UNIVERSITY OF THE STATE OF NEW YORK

DRAWN
S.C.

REVIEWED
E.L.

12-JK1-130A