

SKILLING - HELLE - CHRISTIANSEN - ROBERTSON Structural & Civil Engineers

PROJECT THE WORLD TRADE CENTER | TITLE BEAM CONNECTION DETAIL TO N. OF TOWER 'B' - B-201 Thru B-207 | DATE 6-7-68

REVISIONS

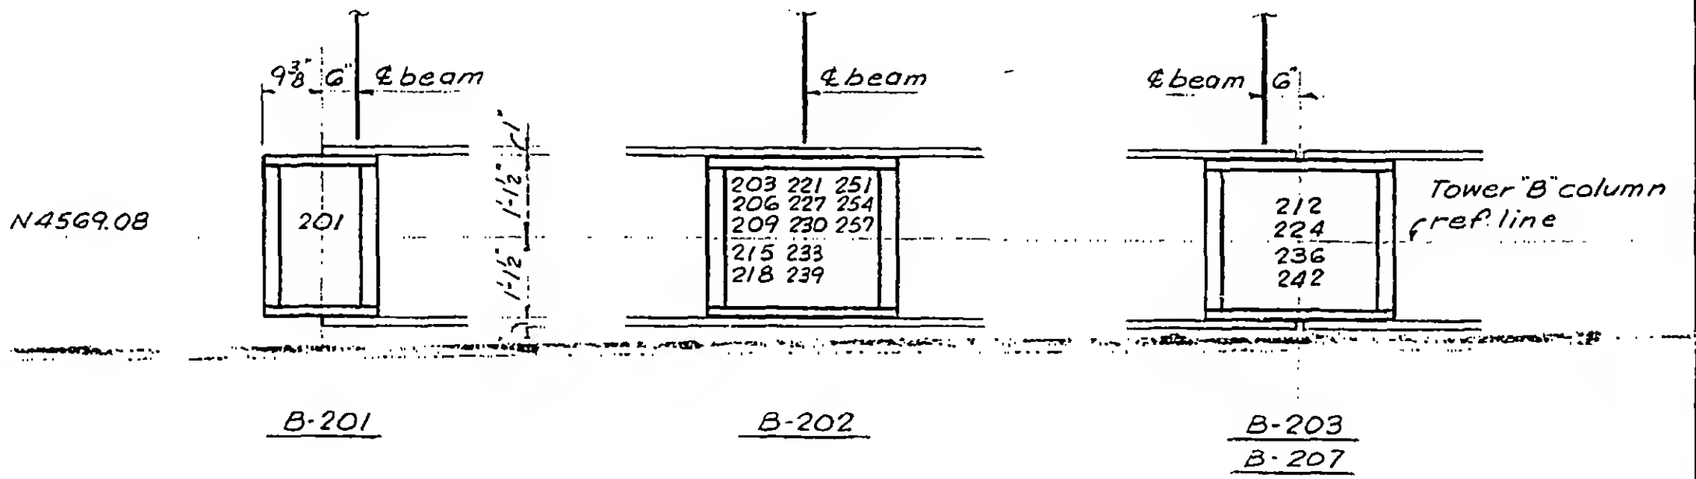

B-201 B-202 B-203 / B-207

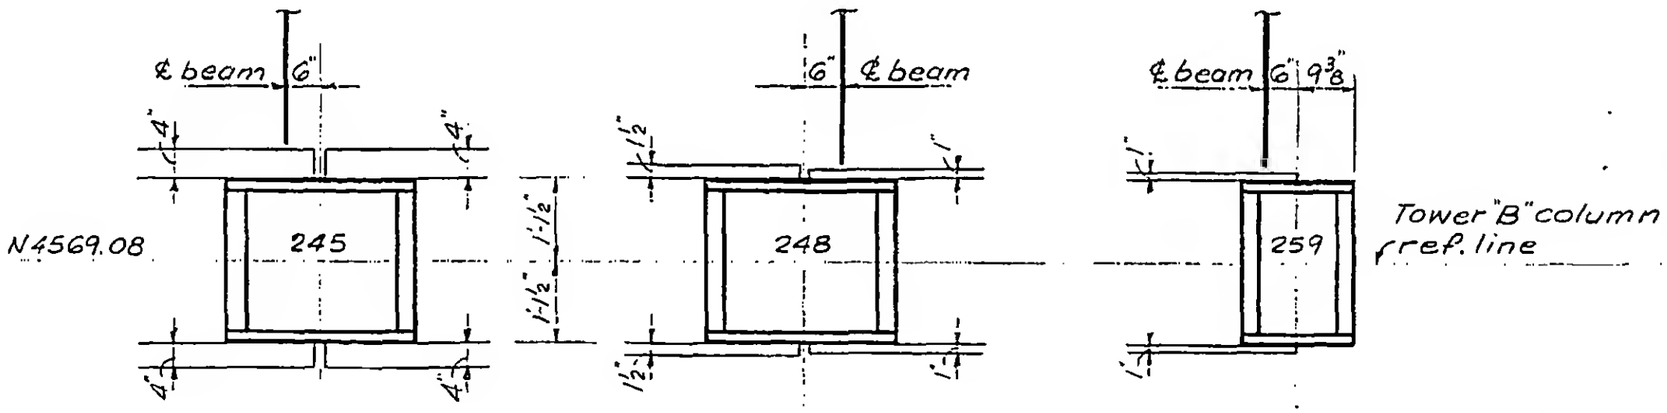

B-204 B-205 B-206

N

Note:-
1. See schedule on 2-JK1-136

LICENSED PROFESSIONAL ENGINEER
LESLIE E. ROBERTSON
No. 34360
UNIVERSITY OF THE STATE OF NEW YORK

12-JK1-131