
SKILLING - HELLE - CHRISTIANSEN - ROBERTSON Structural & Civil Engineers

PROJECT THE WORLD TRADE CENTER | TITLE BEAM CONNECTION DETAIL TO E. OF TOWER 'B' - B-301 THRU B-309 | DATE 12-17-68

REVISIONS

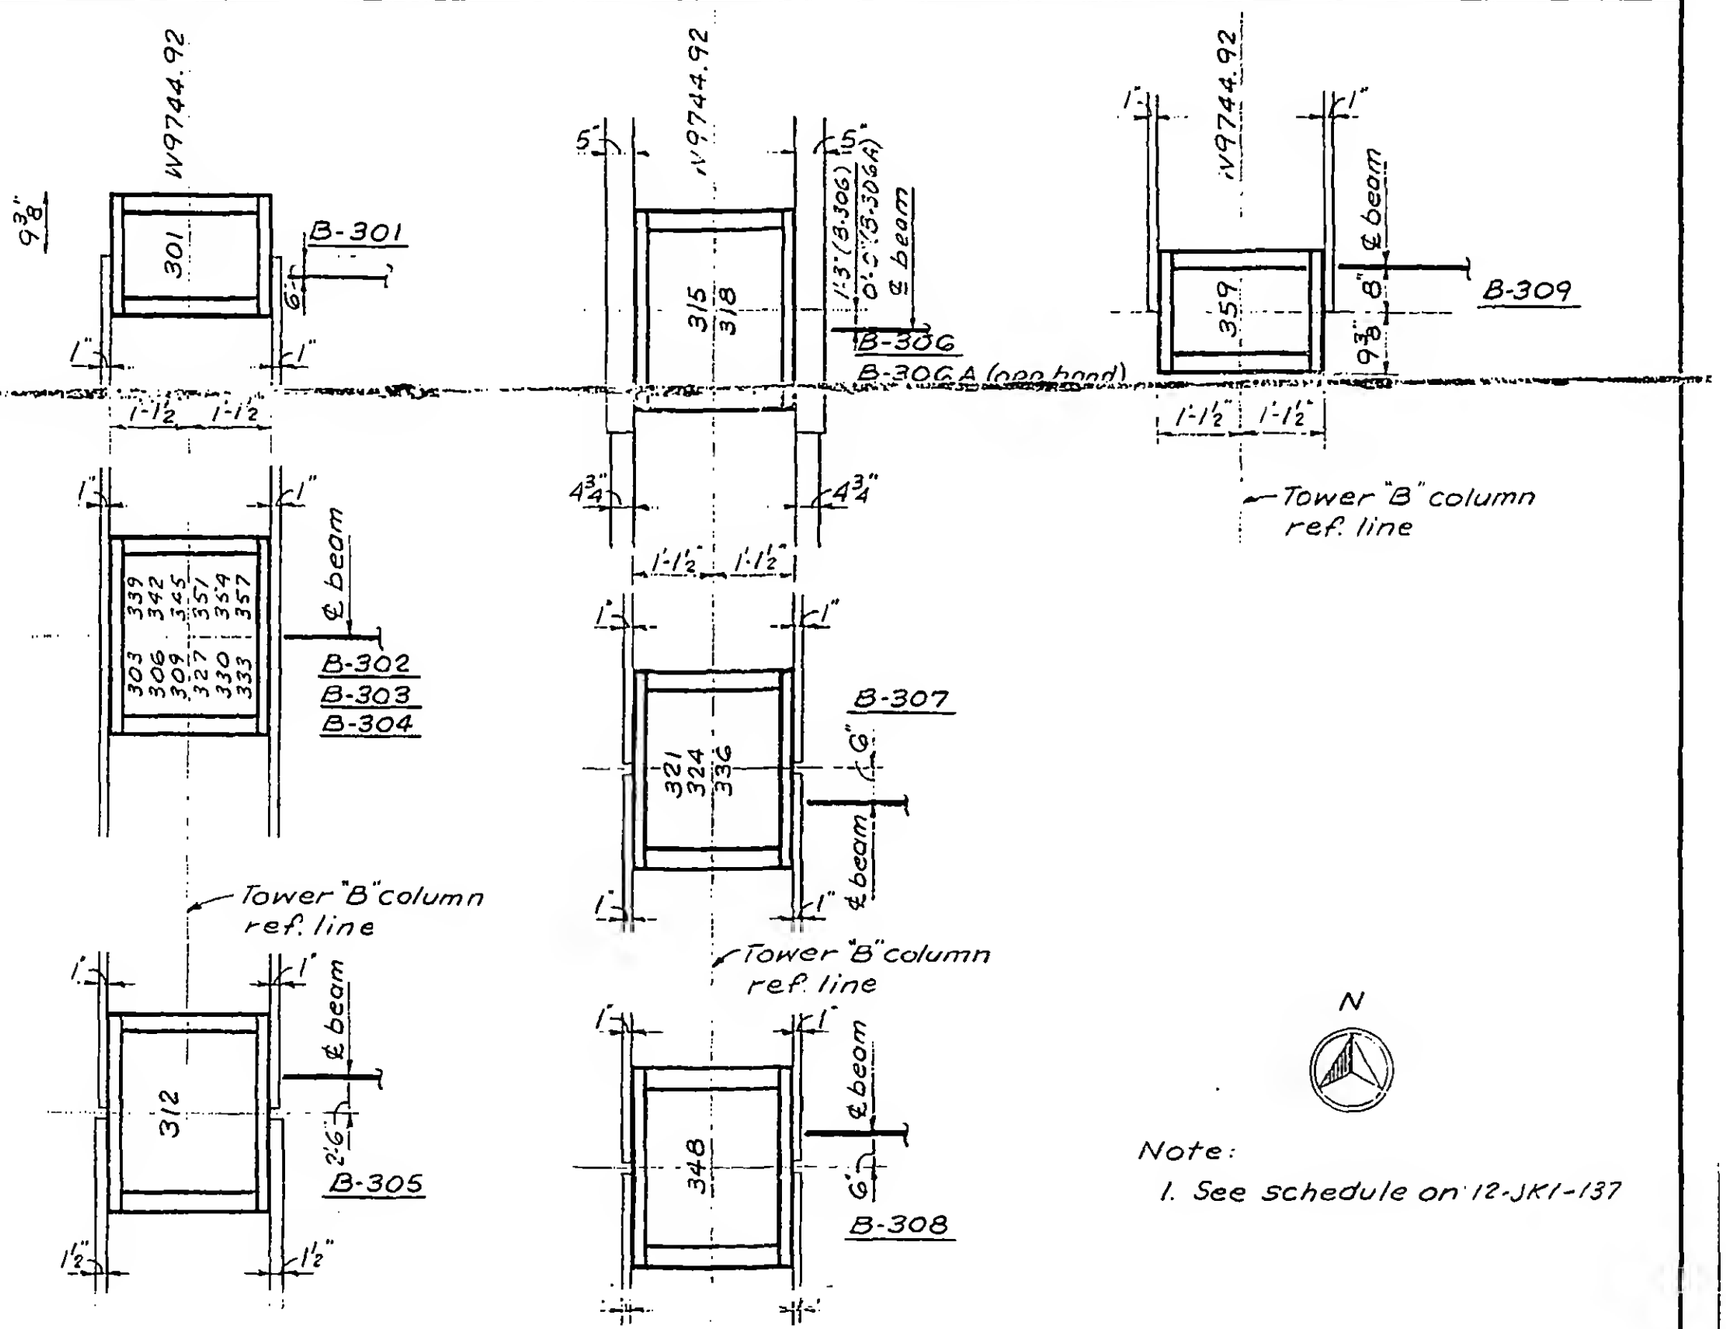

N

Note:

1. See schedule on 12-JK1-137

12-JK1-132