

SKILLING. HELLE. CHRISTIANSEN. ROBERTSON  Structural & Civil Engineers

PROJECT THE WORLD TRADE CENTER | TITLE | DATE 7-19-68

REVISIONS

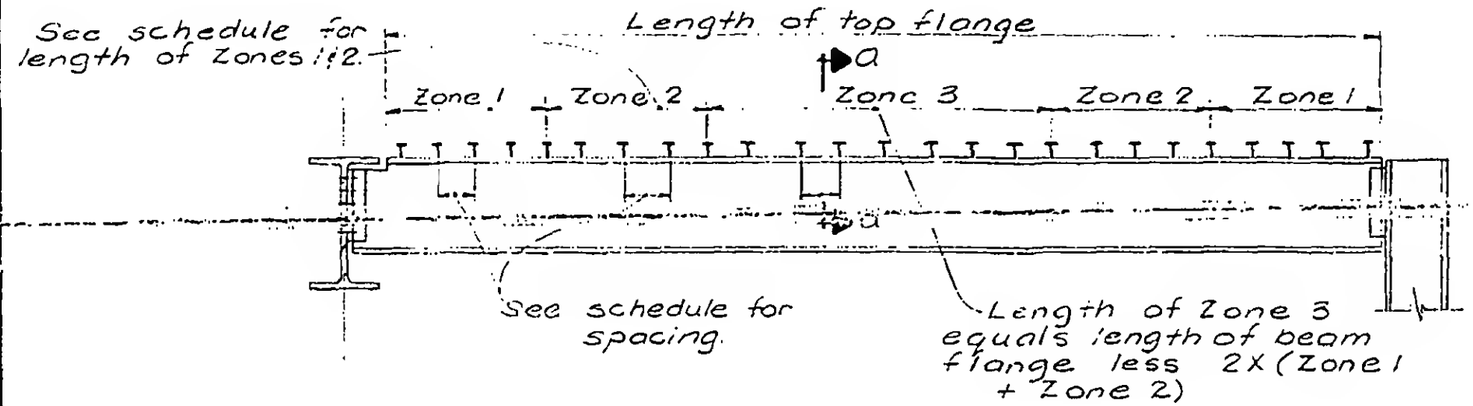


ELEVATION

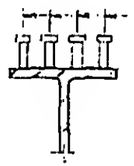

See schedule for stud size & number of rows (See Dwg. 12-JK2-20 for notes)

SECTION a-a

Notes :

1. Length of beam may be such that Zone 3 does not exist and Zones 2 overlap.

LICENSED PROFESSIONAL ENGINEER LESLIE E. ROBERTSON No. 34360 UNIVERSITY OF THE STATE OF NEW YORK

DESIGNED

DRAWN

REVIEWED

12-JK2-8