

SKILLING - HELLE - CHRISTIANSEN - ROBERTSON Structural & Civil Engineers

PROJECT: THE WORLD TRADE CENTER | TITLE: DETAIL OF PLATE GIRDER | DATE: 2-29-68

REVISIONS
4-5-68
6-28-68
1-3-69

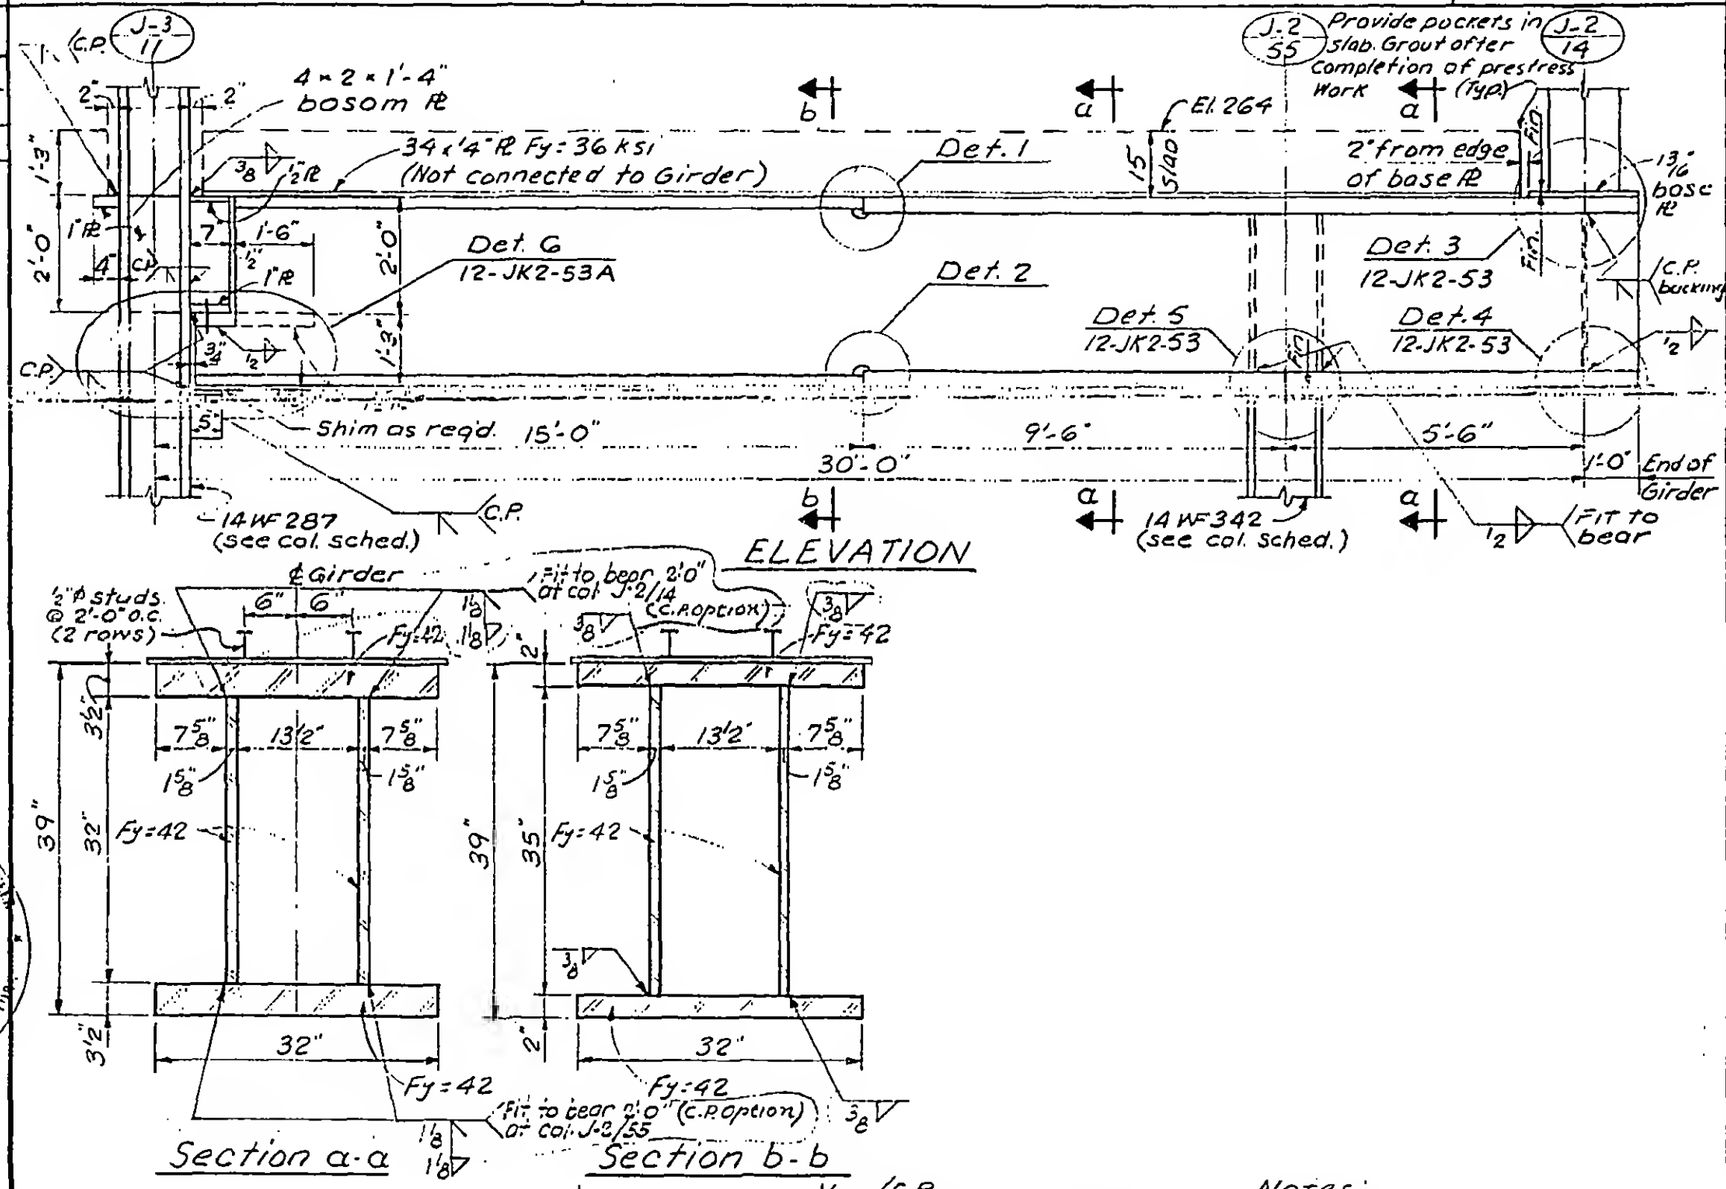

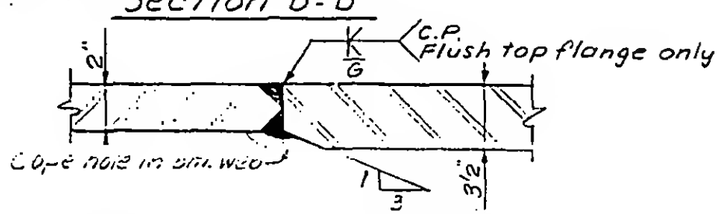

Notes:
1. All welds to be E70xx.
2. All bolts to be A-325 friction type.
3. Col. cap & Detail similar to Detail 104 (10-JK2-7).

Detail 1 (As shown) Detail 2 (Reflected)

12-JK2-52

LICENSED PROFESSIONAL ENGINEER — LESLIE E. ROBERTSON — No. 34360 — STATE OF NEW YORK

DRAWN: S.T.M.
REVIEWED: E.L.