
SKILLING - HELLE - CHRISTIANSEN - ROBERTSON Structural & Civil Engineers

PROJECT THE WORLD TRADE CENTER | TITLE GIRDER DETAILS | DATE 5-1-68


REVISIONS
6-7-68
7-19-68

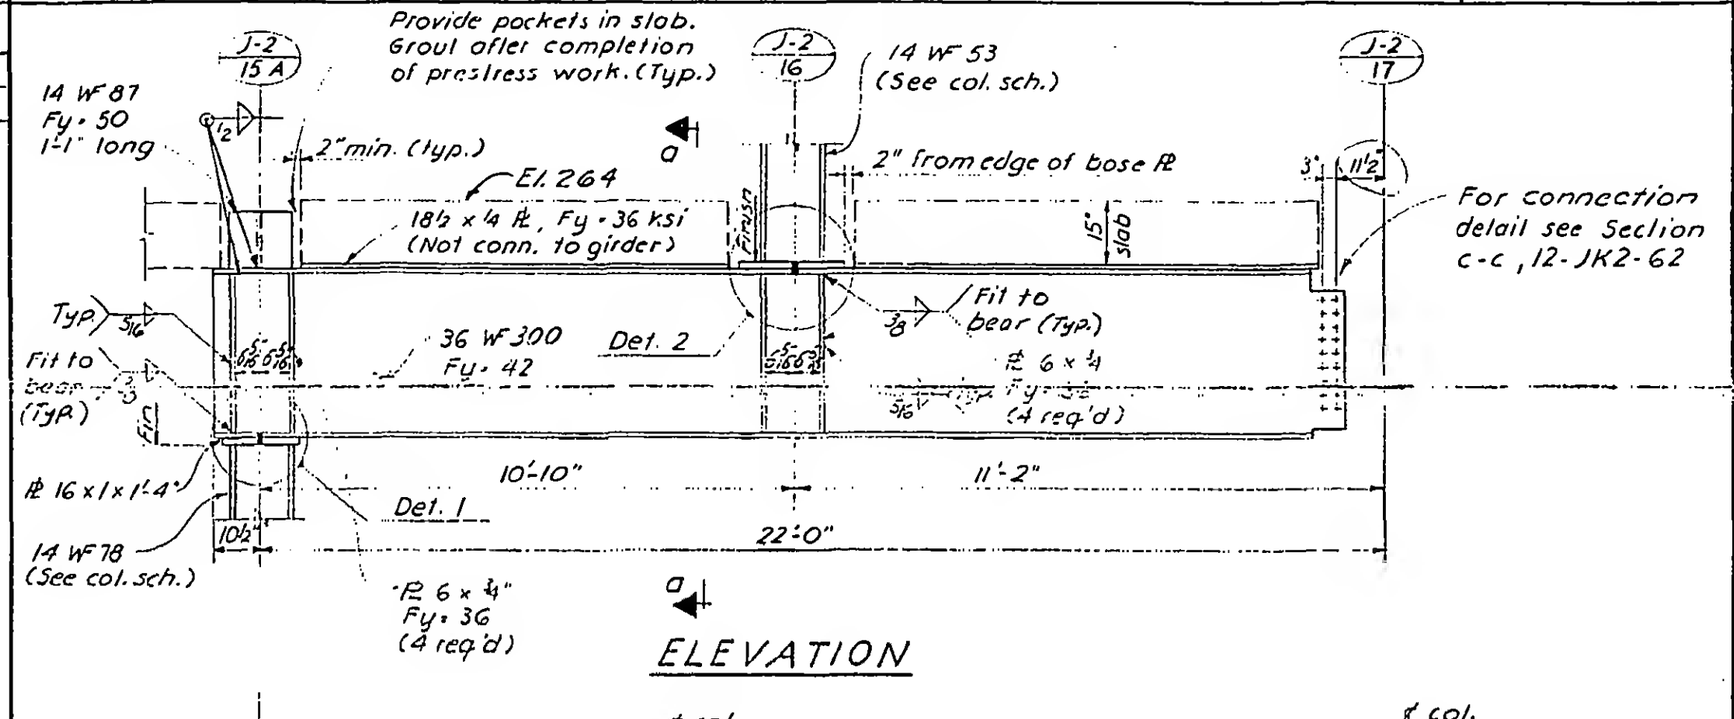


ELEVATION



Section a-a

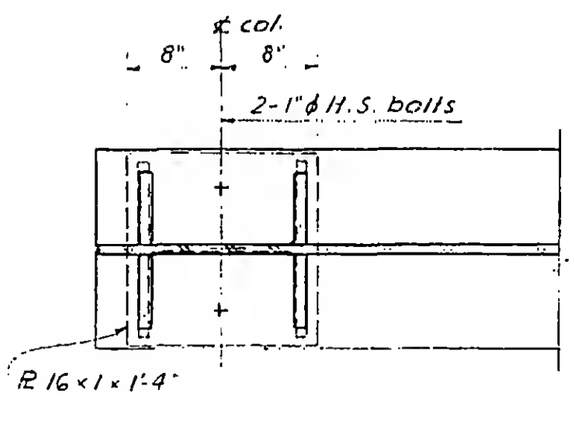

Detail 1

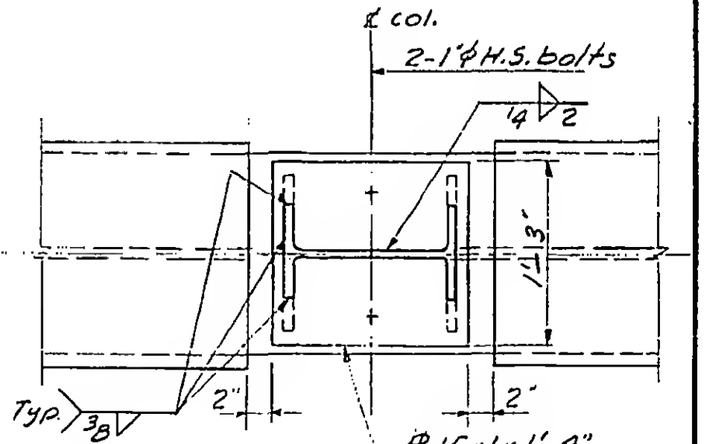

Detail 2

Notes:
1. All welds to be E 10 xx
2. All bolts to be A325 friction type.
3. Col. cap PL Detail similar to Detail 104 (10-JK2-7)

12-JK2-70

LICENSED PROFESSIONAL ENGINEER LESLIE E. ROBERTSON No. 34360 UNIVERSITY OF THE STATE OF NEW YORK