

SKILLING - HELLE - CHRISTIANSEN - ROBERTSON Structural & Civil Engineers

PROJECT THE WORLD TRADE CENTER | TITLE DETAIL OF PLATE GIRDER | DATE 6-7-68


REVISIONS
7-19-68
1-6-69

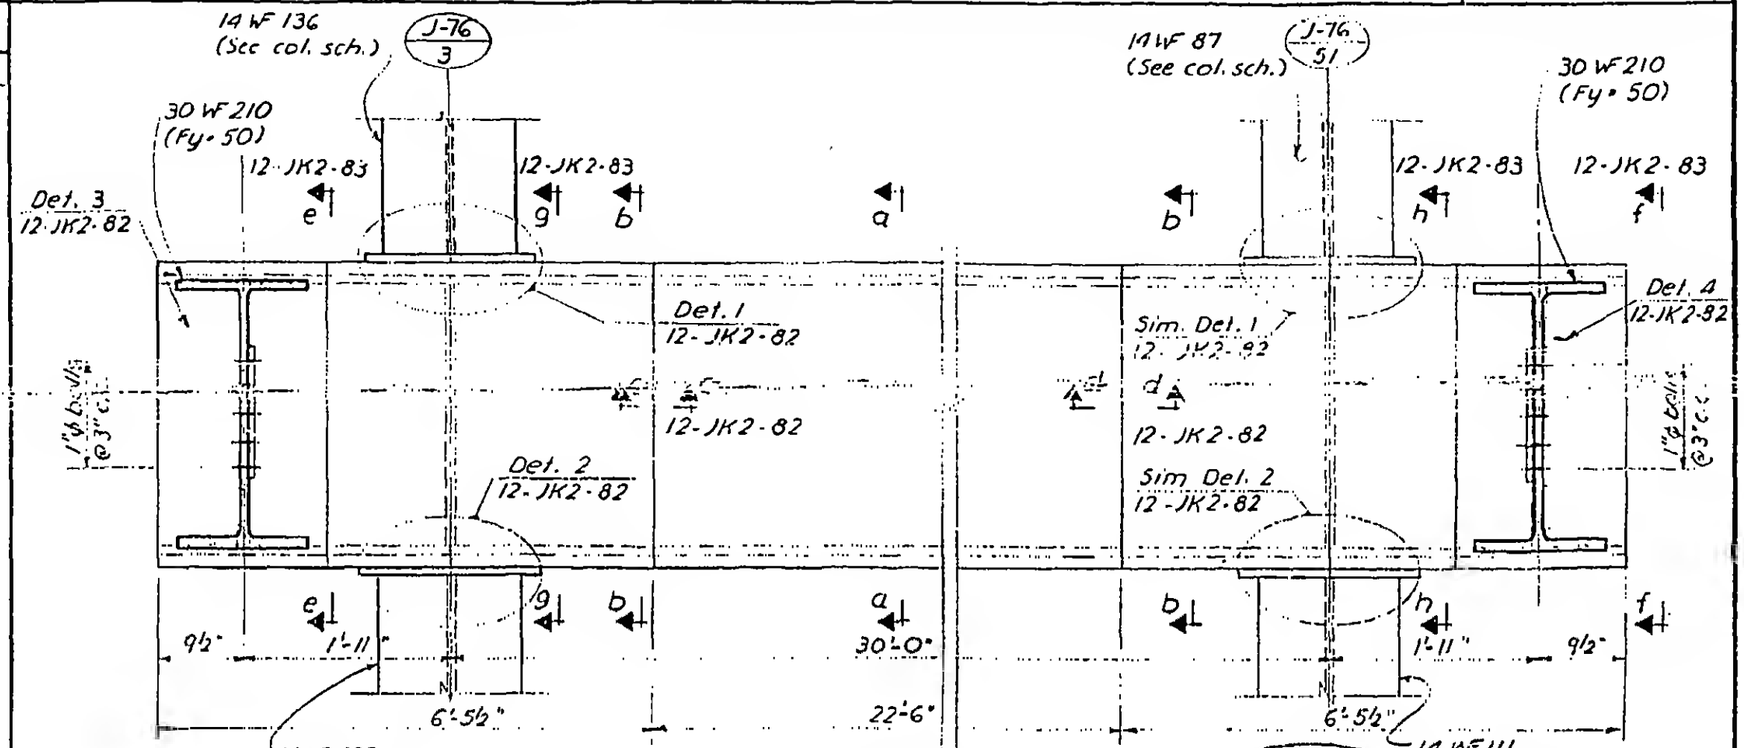

ELEVATION

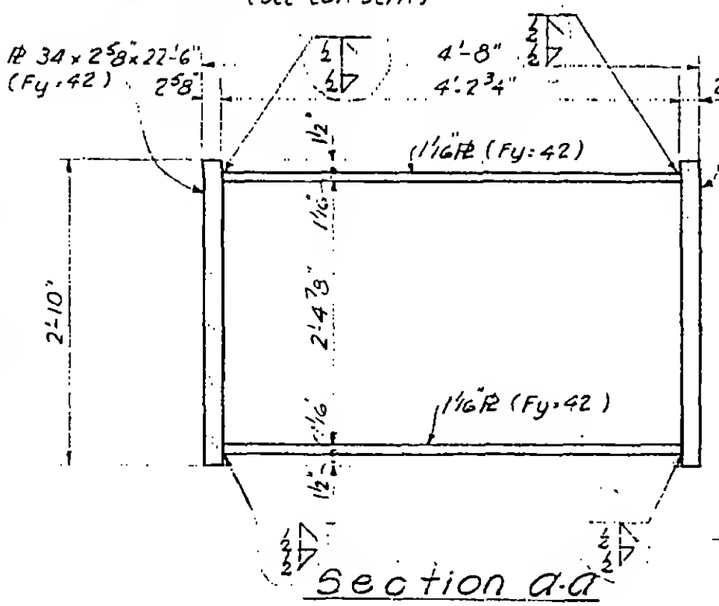

Section a-a

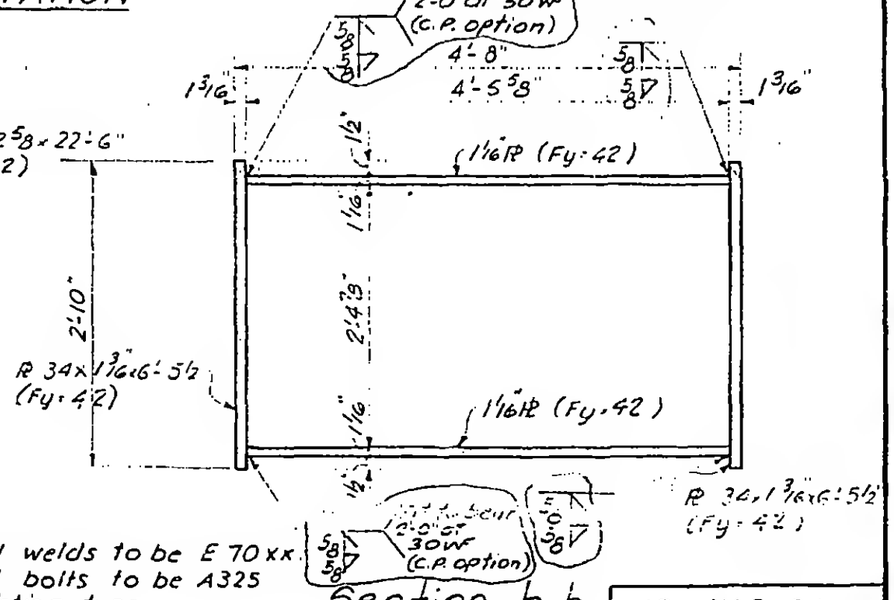

Section b-b

Notes:
1. All welds to be E 70 xx.
2. All bolts to be A325 friction type.

12-JK2-81

LICENSED PROFESSIONAL ENGINEER
LESLIE E. ROBERTSON
No. 34360
UNIVERSITY OF THE STATE OF NEW YORK

DRAWN S.T.M.
REVIEWED E.L.